


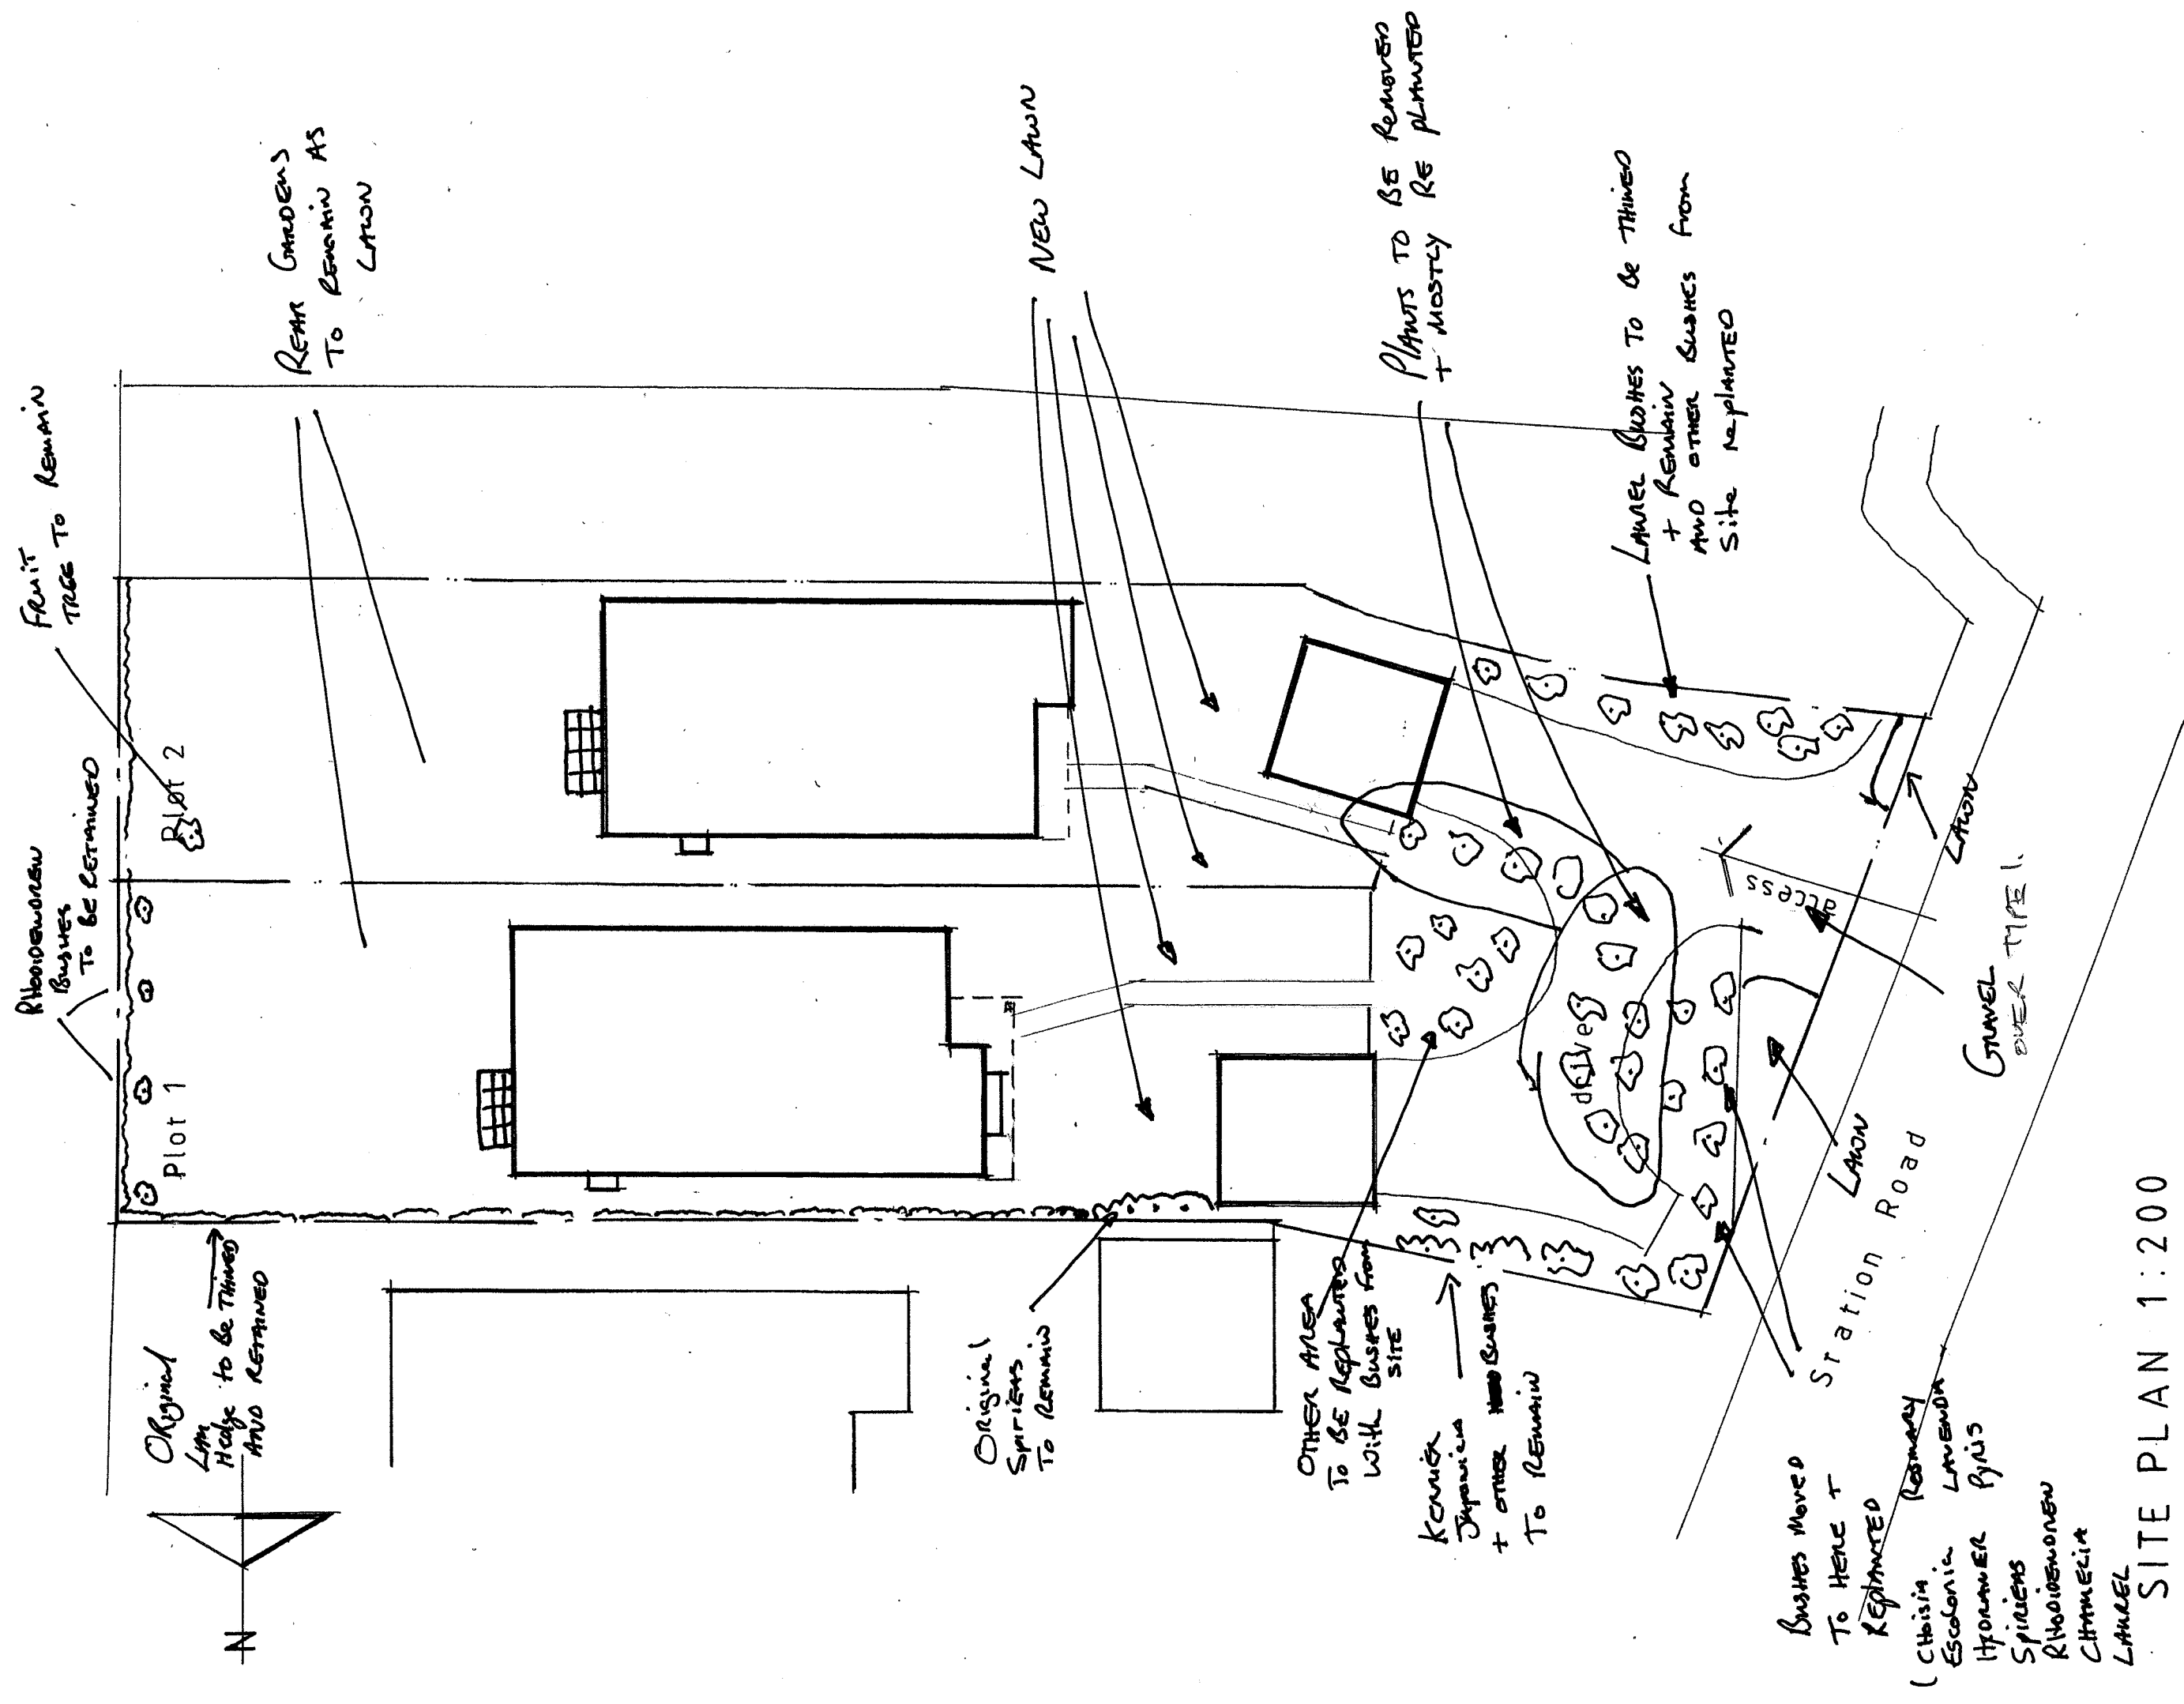

SITE PLAN 1:200

MERRIVALE, STATION ROAD,
ANGMERING, WEST SUSSEX.

Drq. no.1417/50 NOV. 2014
O'NEILL ARCHITECTURAL SERVICES
TEL: (01243) 531333