


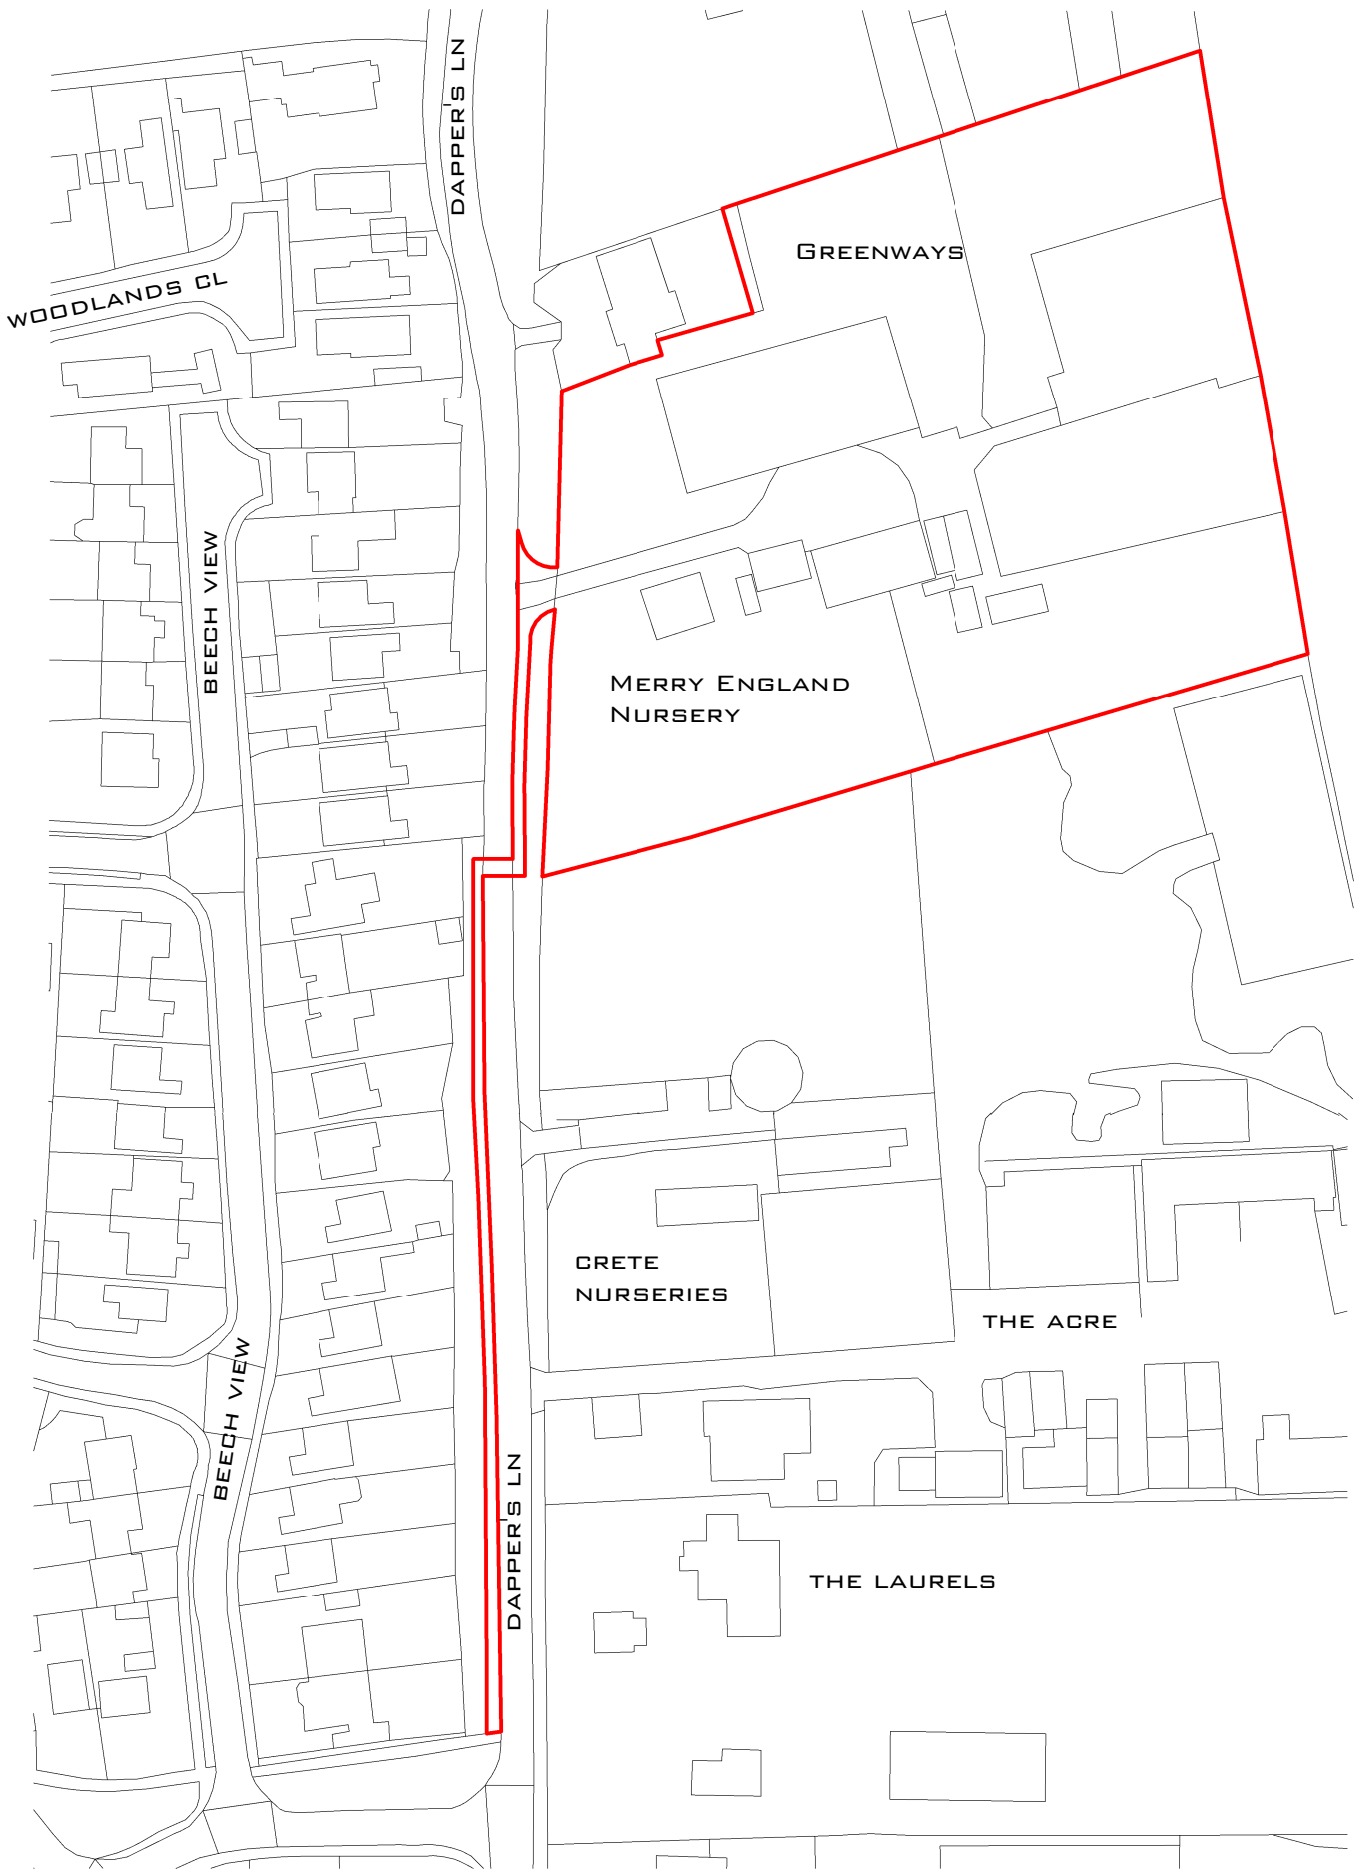



LEGEND

ASSUMED LINE OF BOUNDARY

MAPPING CONTENTS (C) CROWN COPYRIGHT AND DATABASE RIGHTS 2018 ORDNANCE SURVEY 100035207

SITE LOCATION PLAN

1 : 1250 @ A1

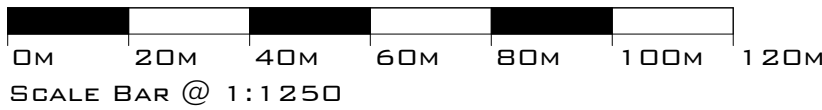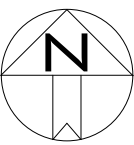

NOTES:

- ALL DIMENSIONS ARE IN MM, UNLESS STATED OTHERWISE.
- DRAWINGS SHOULD ONLY BE SCALED FOR PLANNING PURPOSES, DO NOT SCALE FROM THIS DRAWING FOR CONSTRUCTION PURPOSES.
- ANY ERRORS OR OMISSIONS TO BE NOTIFIED TO CITYZEN IMMEDIATELY.
- CITYZEN IS NOT RESPONSIBLE FOR ANY BUILDING WORK THAT IS CARRIED OUT ON SITE.
- THIS DRAWING IS FOR PLANNING PURPOSES ONLY - DO NOT BUILD FROM THIS DRAWING.

REV	DATE	REVISION	DRAWN	CHECKED	APPROVED

COPYRIGHT CITYZEN LIMITED

CITYZEN
ARCHITECTURE | ENVIRONMENT

MARITIME HOUSE
BAGIN ROAD NORTH
HOVE
EAST SUSSEX
BN41 1WR

CONTACT@CITYZENDESIGN.CO.UK
WWW.CITYZENDESIGN.CO.UK
01273 916010



CLIENT:
GD CONCEPTS LIMITED

DESIGNER:
AINARA GOIKOETXEA

PROJECT:
MERRY ENGLAND NURSERY, DAPPERS LANE,
ANGMERING

TITLE:
LOCATION PLAN

SCALE:
AS INDICATED @ A1

DATE:
05.09.19

PURPOSE OF DRAWING:
PLANNING

DRAWING: PROJECT REF - DRS NO. (REVISION)

1920- PL -100-