


NOTES:

- ALL DIMENSIONS ARE IN MM, UNLESS STATED OTHERWISE
- ANY ERRORS OR OMISSIONS TO BE NOTIFIED TO CITYZEN IMMEDIATELY
- CITYZEN IS NOT RESPONSIBLE FOR ANY BUILDING WORK THAT IS CARRIED OUT ON SITE

DRAWINGS SHOULD ONLY BE SCALED FOR PLANNING PURPOSES, DO NOT SCALE FROM THIS DRAWING FOR CONSTRUCTION PURPOSES

LAYOUT, FOOTPRINT, SCALE, RIDGE HEIGHT & GENERAL DESIGN AS PER OUTLINE PLANNING APPROVAL A/31/18/OUT


MINOR REVISIONS TO INTERNAL LAYOUT MADE & CLARIFICATION OF MATERIALS/APPEARANCE, LANDSCAPING & ACCESS PROVIDED

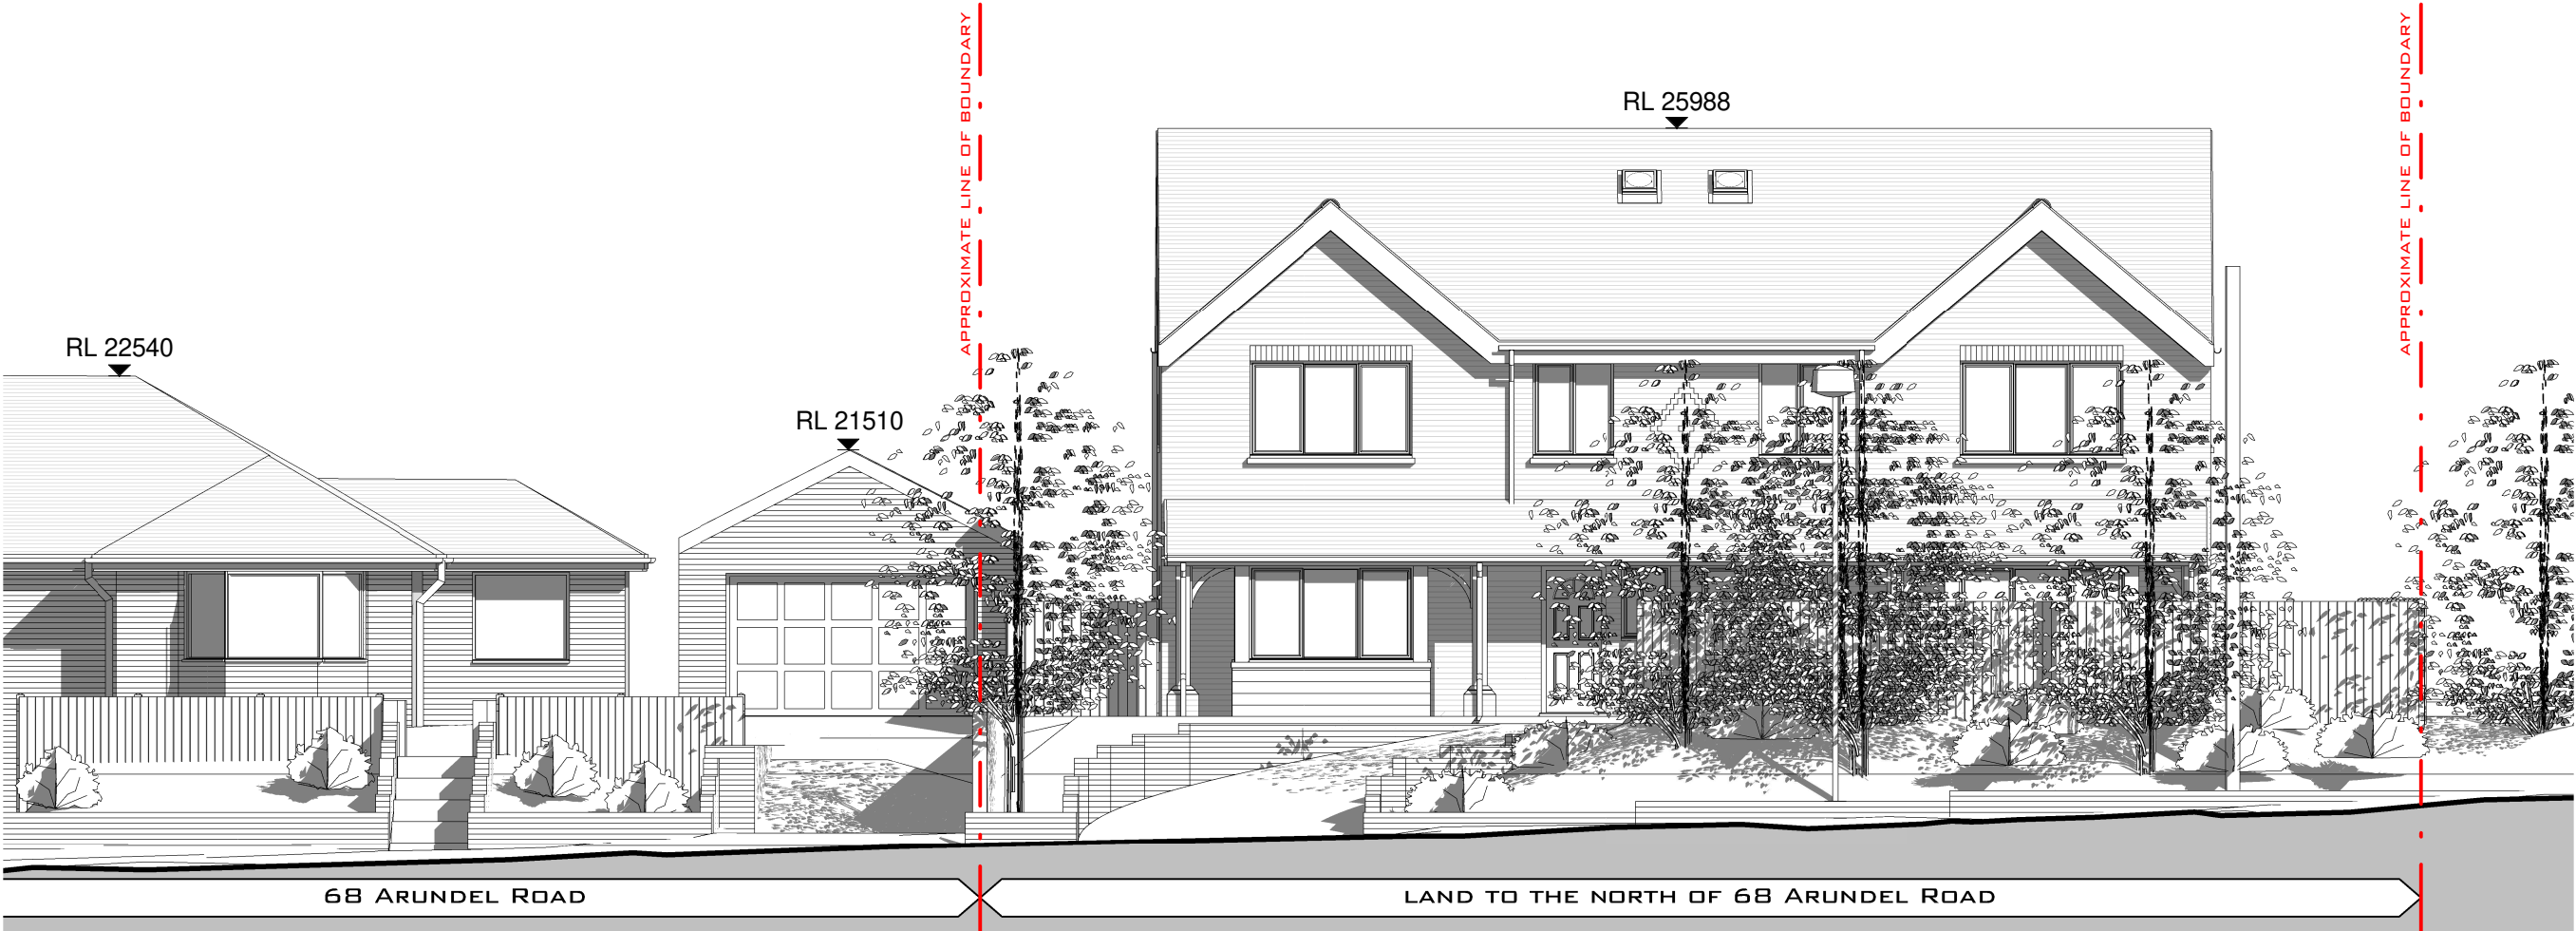

PROPOSED STREET SCENE

1 : 100 @ A3

REV	DATE	REVISION	DRAWN	CHECKED	APPROVED
PLANNING					

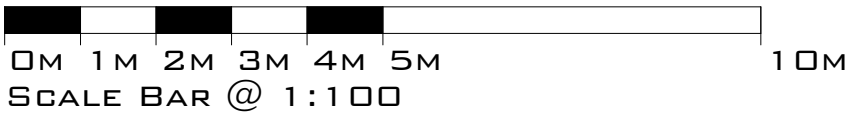

SCALE:
1 : 100 @ A3

CLIENT:
CHESTERMAN HOMES

PROJECT:
LAND TO THE NORTH OF
68 ARUNDEL ROAD
ANGMERING
BN16 4LL

TITLE:
PROPOSED STREET
SCENE ELEVATION

DESIGNER:
ROMAN SCHNECKER

©COPYRIGHT CITYZEN LIMITED

CITYZEN
ARCHITECTURE | ENVIRONMENT
MARITIME HOUSE
BASIN ROAD NORTH
HOVE
EAST SUSSEX
BN41 1WR
CONTACT@CITYZENDESIGN.CO.UK
WWW.CITYZENDESIGN.CO.UK
01273 915010



DATE:
16.11.18

DRAWING: PROJECT REF - DRG NO. (REVISION)
1802 -PL - 356 -