


Location

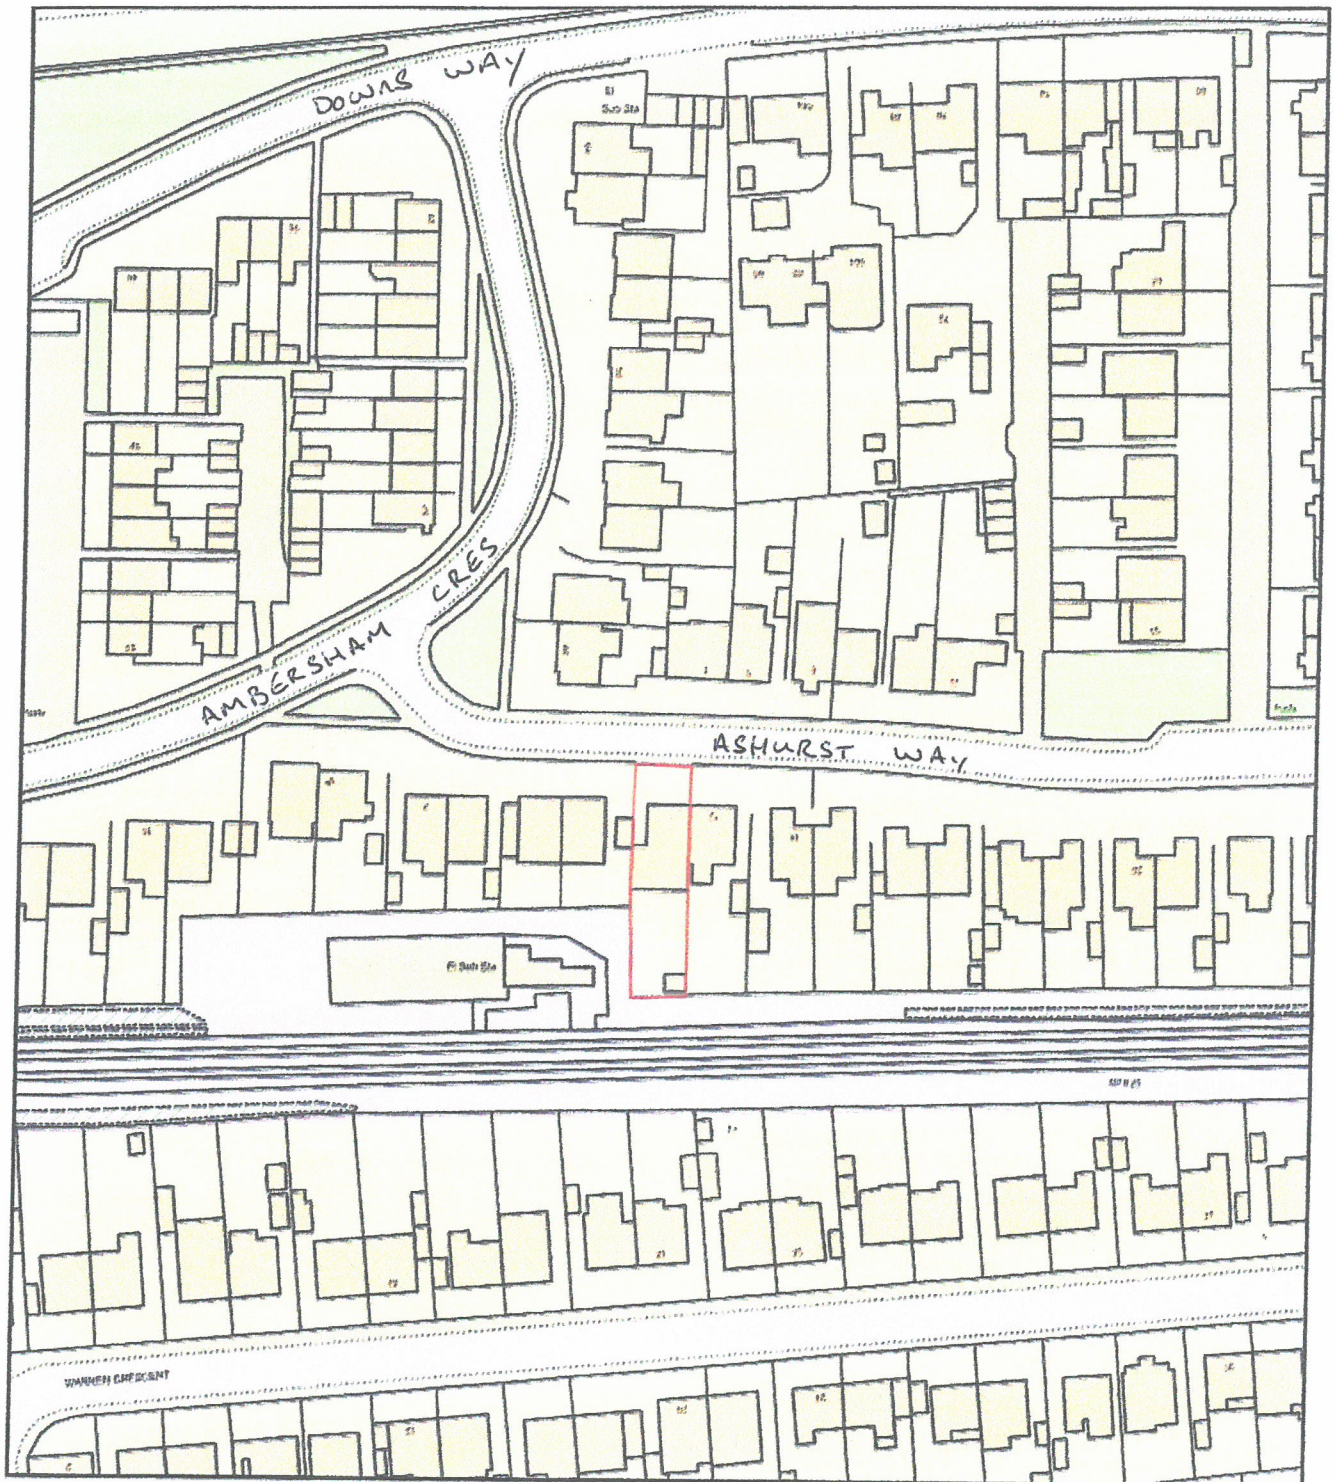

0 50
Metres



Plan Produced for: Mrs J Grieves

Date Produced: 20 Dec 2018

Plan Number/Project ID: TQRQM18354110044853

Scale: 1:1250 @ A4