



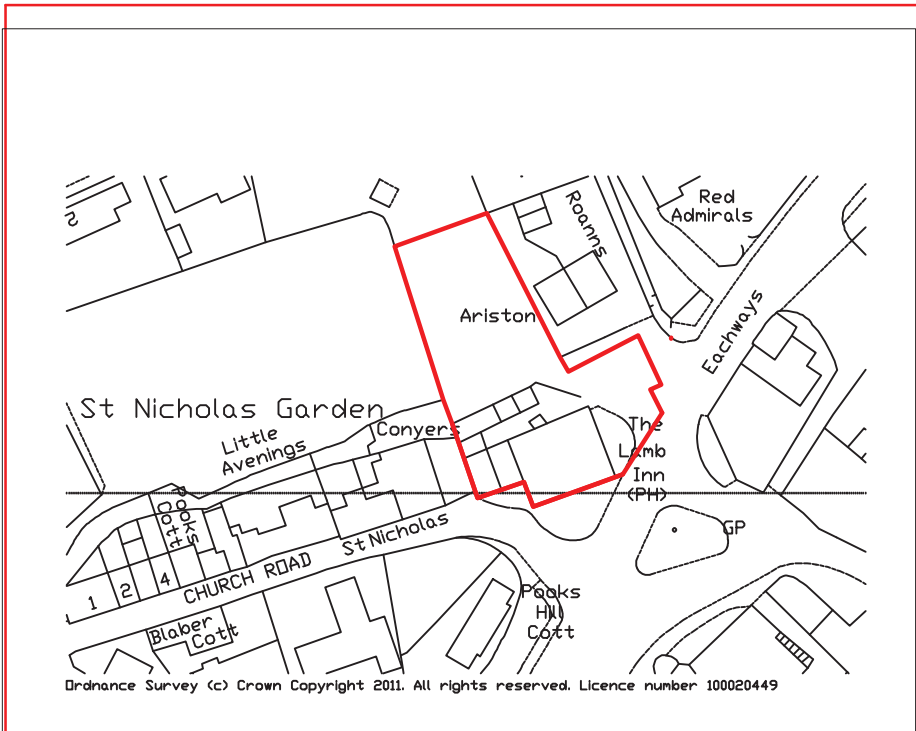

LOCATION 1:1250

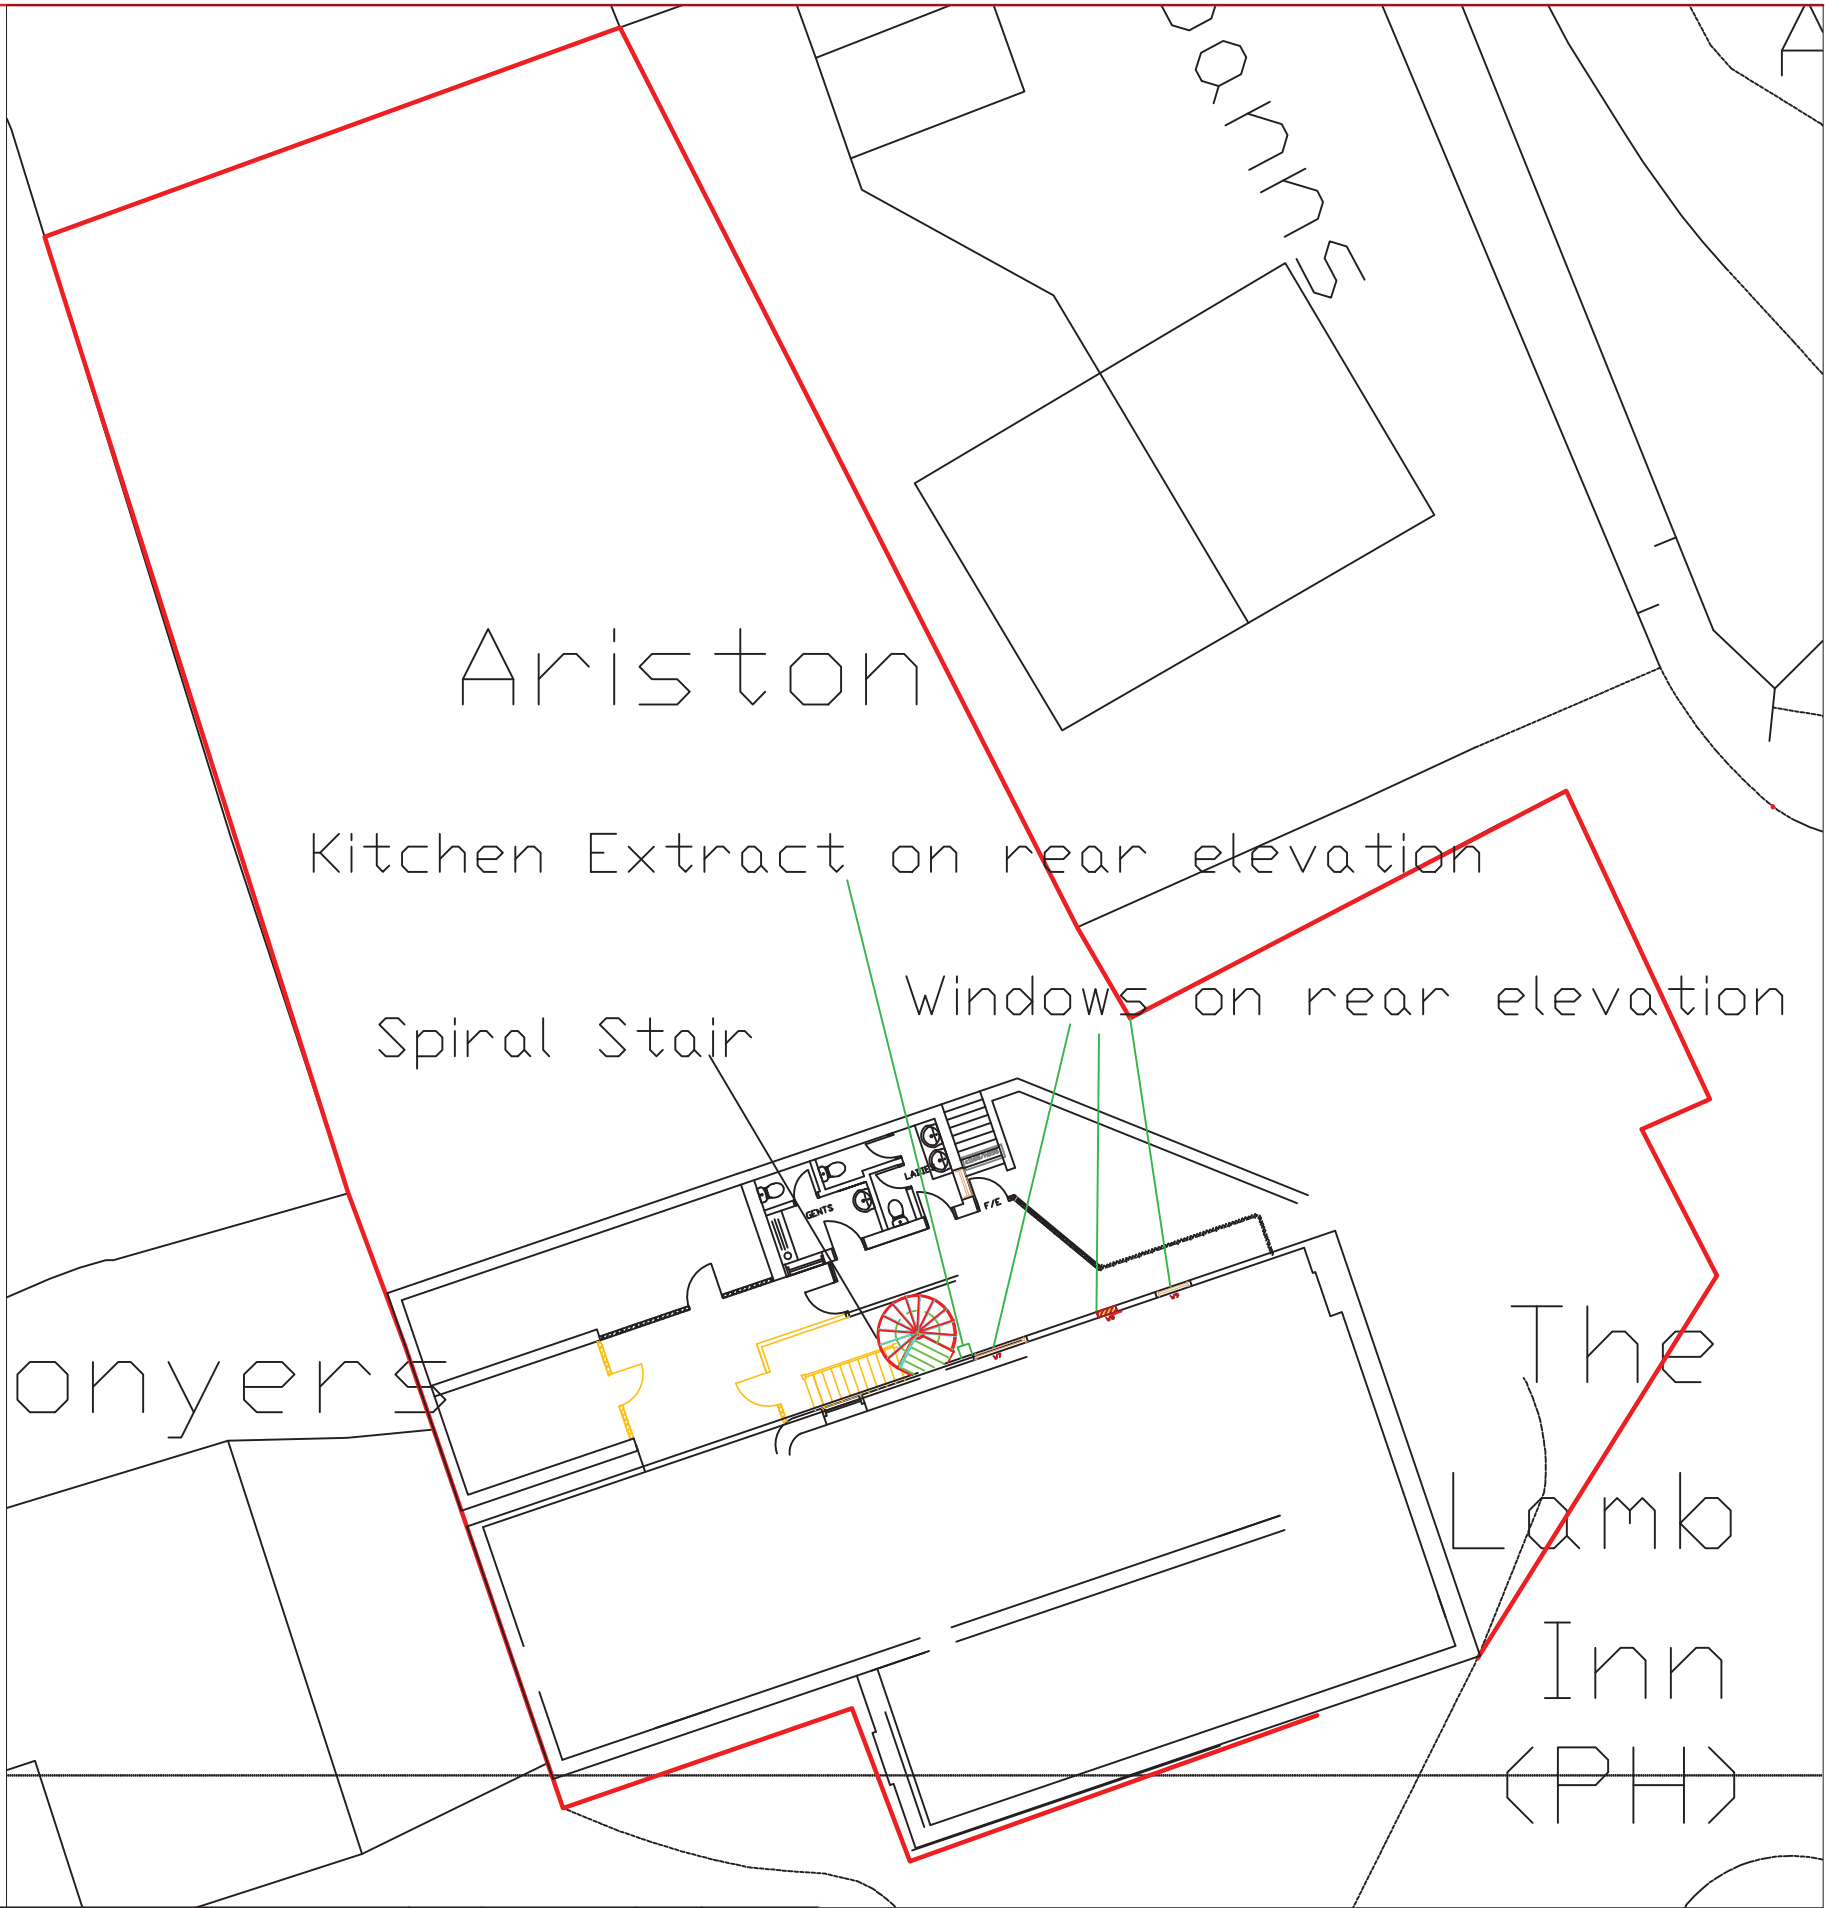

All dimensions to be checked on site prior to commencement of work, except for planning purposes.

This drawing is the copyright of  
**CALDOTECH LTD**  
and may not be copied, altered or reproduced  
in any way without written authority.

**CALDOTECH LTD**  
41 WILLOWHAYNE AVE  
EAST PRESTON  
WEST SUSSEX  
BN16 1PL  
Telephone  
01903 859176

**LOCATION & BLOCK PLAN**  
THE LAMB, THE SQUARE  
ANGMERING, WEST SUSSEX  
BN16 4EQ  
CLIENT **Mr Newbon**

|                |                |    |      |
|----------------|----------------|----|------|
| Issue          | Details        | By | Date |
| SCALE          | As Shown on A3 |    |      |
| DATE           | 05/10/11       |    |      |
| DRAWING NUMBER | 11045/SP       |    |      |

BLOCK 1:200