




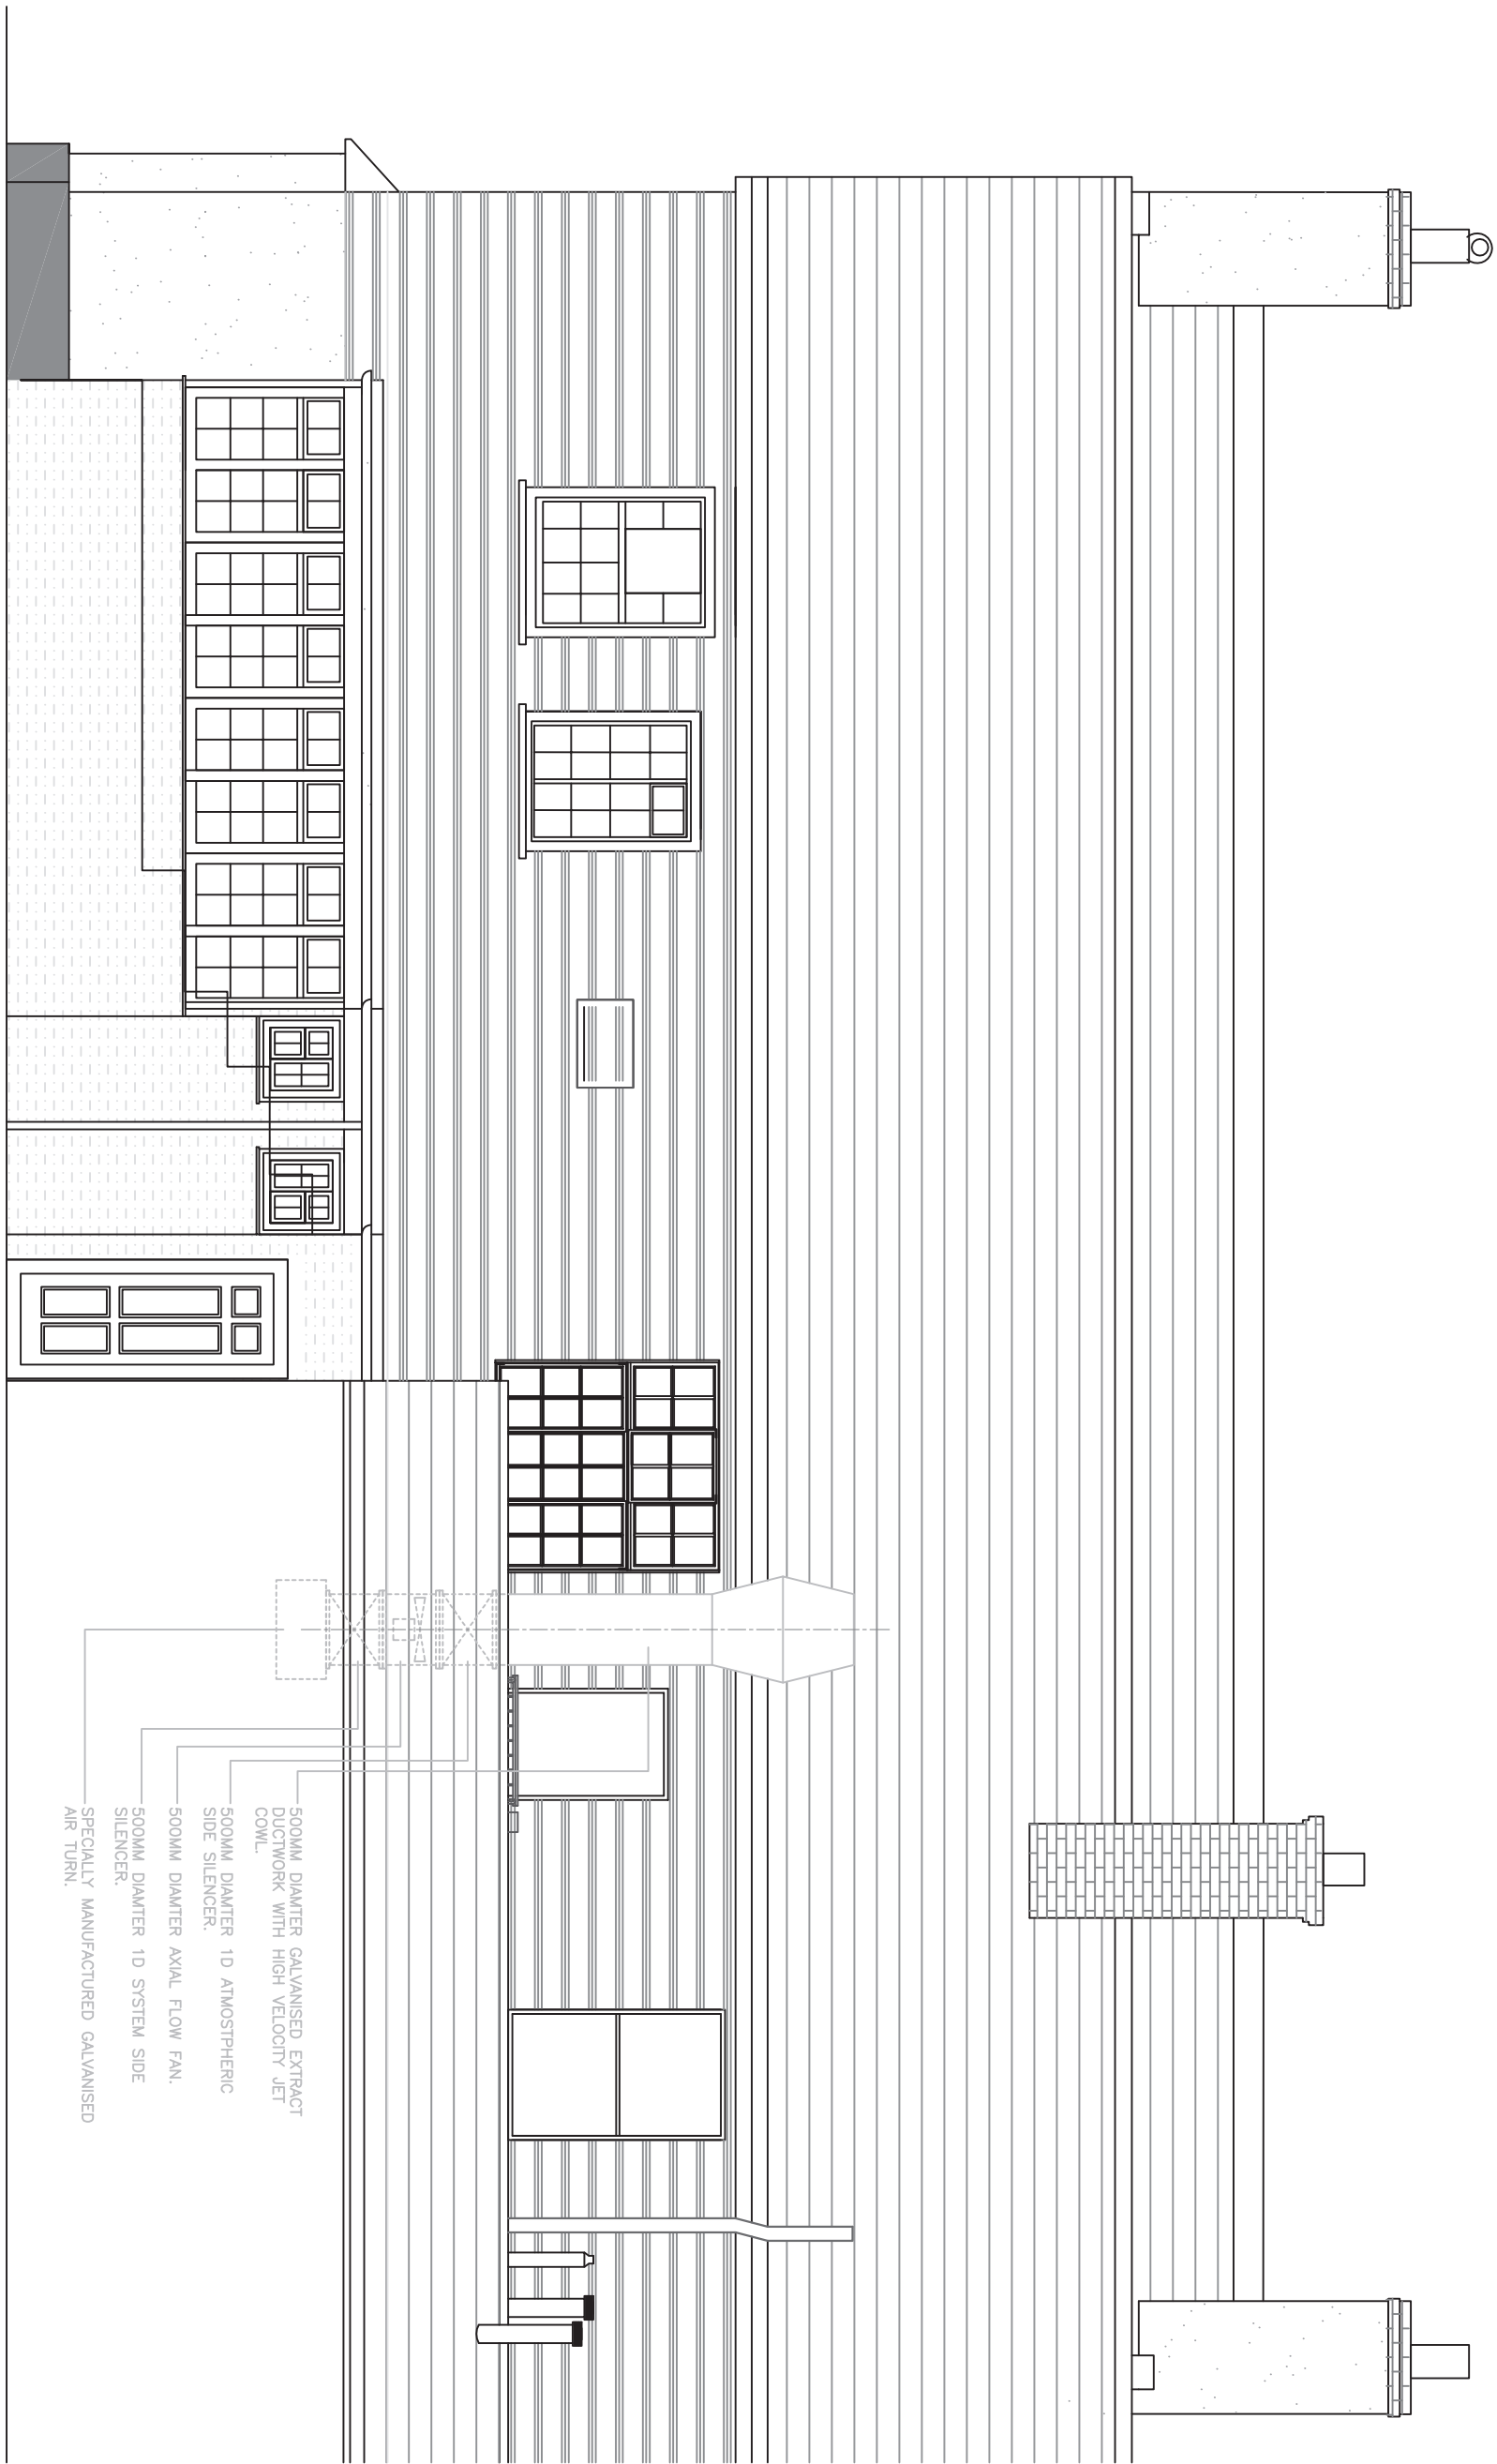


REAR ELEVATION – NORTH WEST

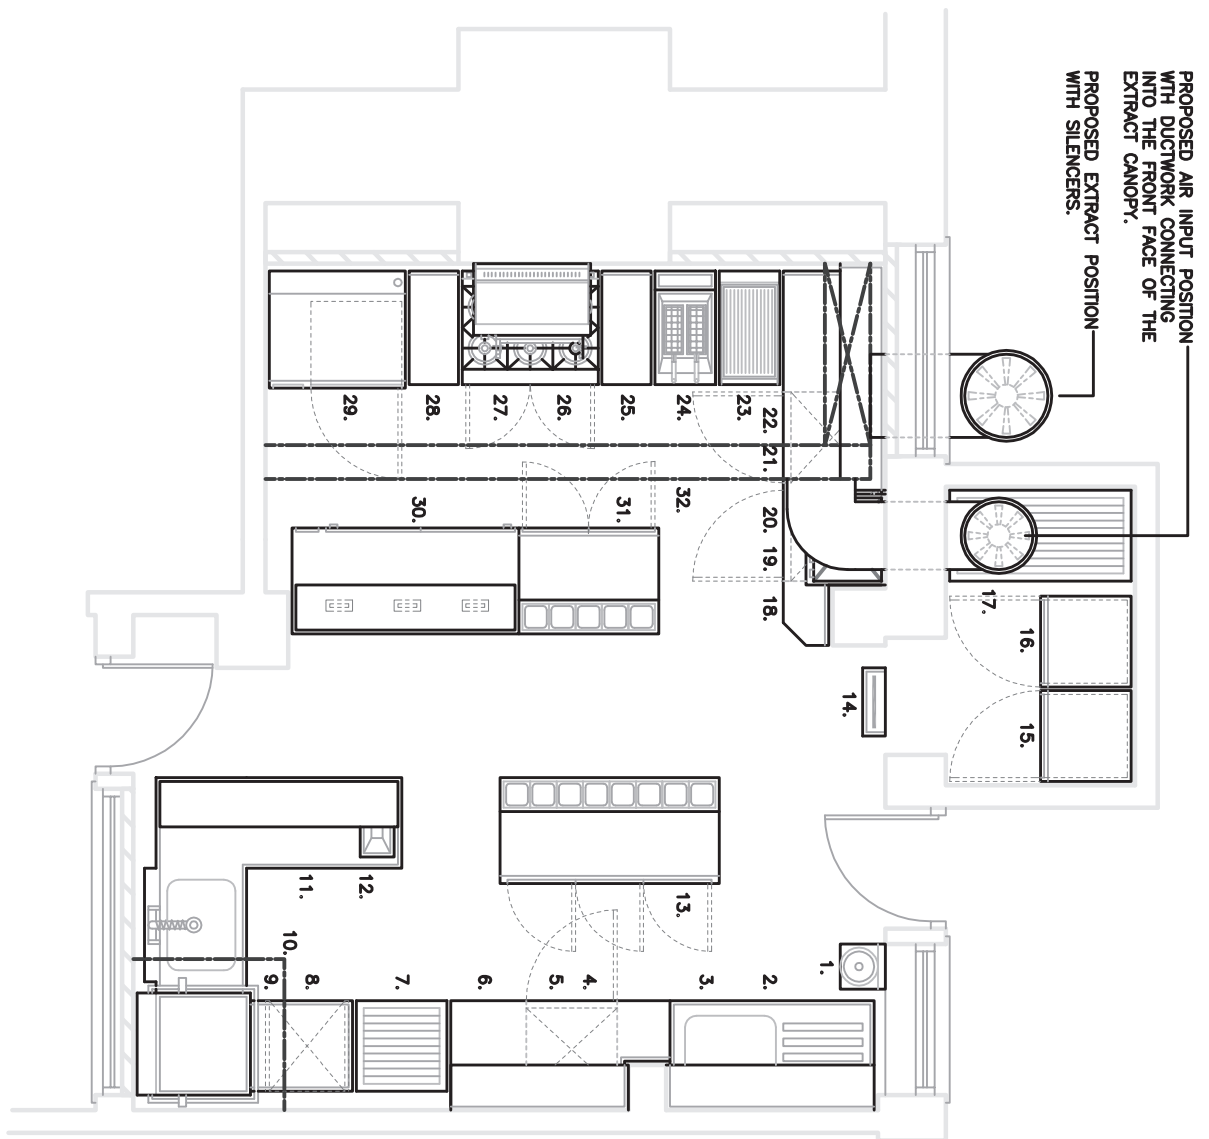

- 1. EXISTING WASH HAND BASIN,
- 2. EXISTING SINK UNIT,
- 3. TWO TIER WALL SHELF,
- 4. WALL BENCH,
- 5. UNDERCOUNTER FREEZER,
- 6. TWO TIER WALL SHELF,
- 7. PAN / CROCKERY RACK,
- 8. DISHWASH TUBING WITH BASKET RUNNERS,
- 9. DISHWASHER,
- 10. CONDENSED CANOPY,
- 11. DISHWASH TUBING WITH BOWL,
- 12. TWO TIER OVERSHELF,
- 12. COASTER REFRIGERATION WITH SILENCETTE,
- 14. WALL MOUNTED INSECT KILLER,
- 15. REFRIGERATOR,
- 16. FREEZER,
- 17. STORAGE RACKING,
- 18. WALL BENCH,
- 19. UNDERCOUNTER REFRIGERATOR,
- 20. MICROWAVE OVEN ON SHELF,
- 21. UNDERCOUNTER REFRIGERATOR,
- 22. TWO TIER WALL SHELF,
- 23. COKE GRILL ON STAND,
- 24. FRYER,
- 25. WALL BENCH,
- 26. SIX BURNER RANGE,
- 27. DRILL ON SHELF,
- 28. WALL BENCH,
- 29. COMBINATION OVEN ON STAND,
- 30. HOTDISPBOARD WITH HEATED CANTRY,
- 31. COASTER REFRIGERATOR WITH SILENCETTE,
- 32. EXTRACT / AIR INTAKE CANOPY,
- 33. WALL CLADDING – NOT SHOWN,
- 34. OUTLET,
- 35. GAS INTERLOCK PANEL – NOT SHOWN

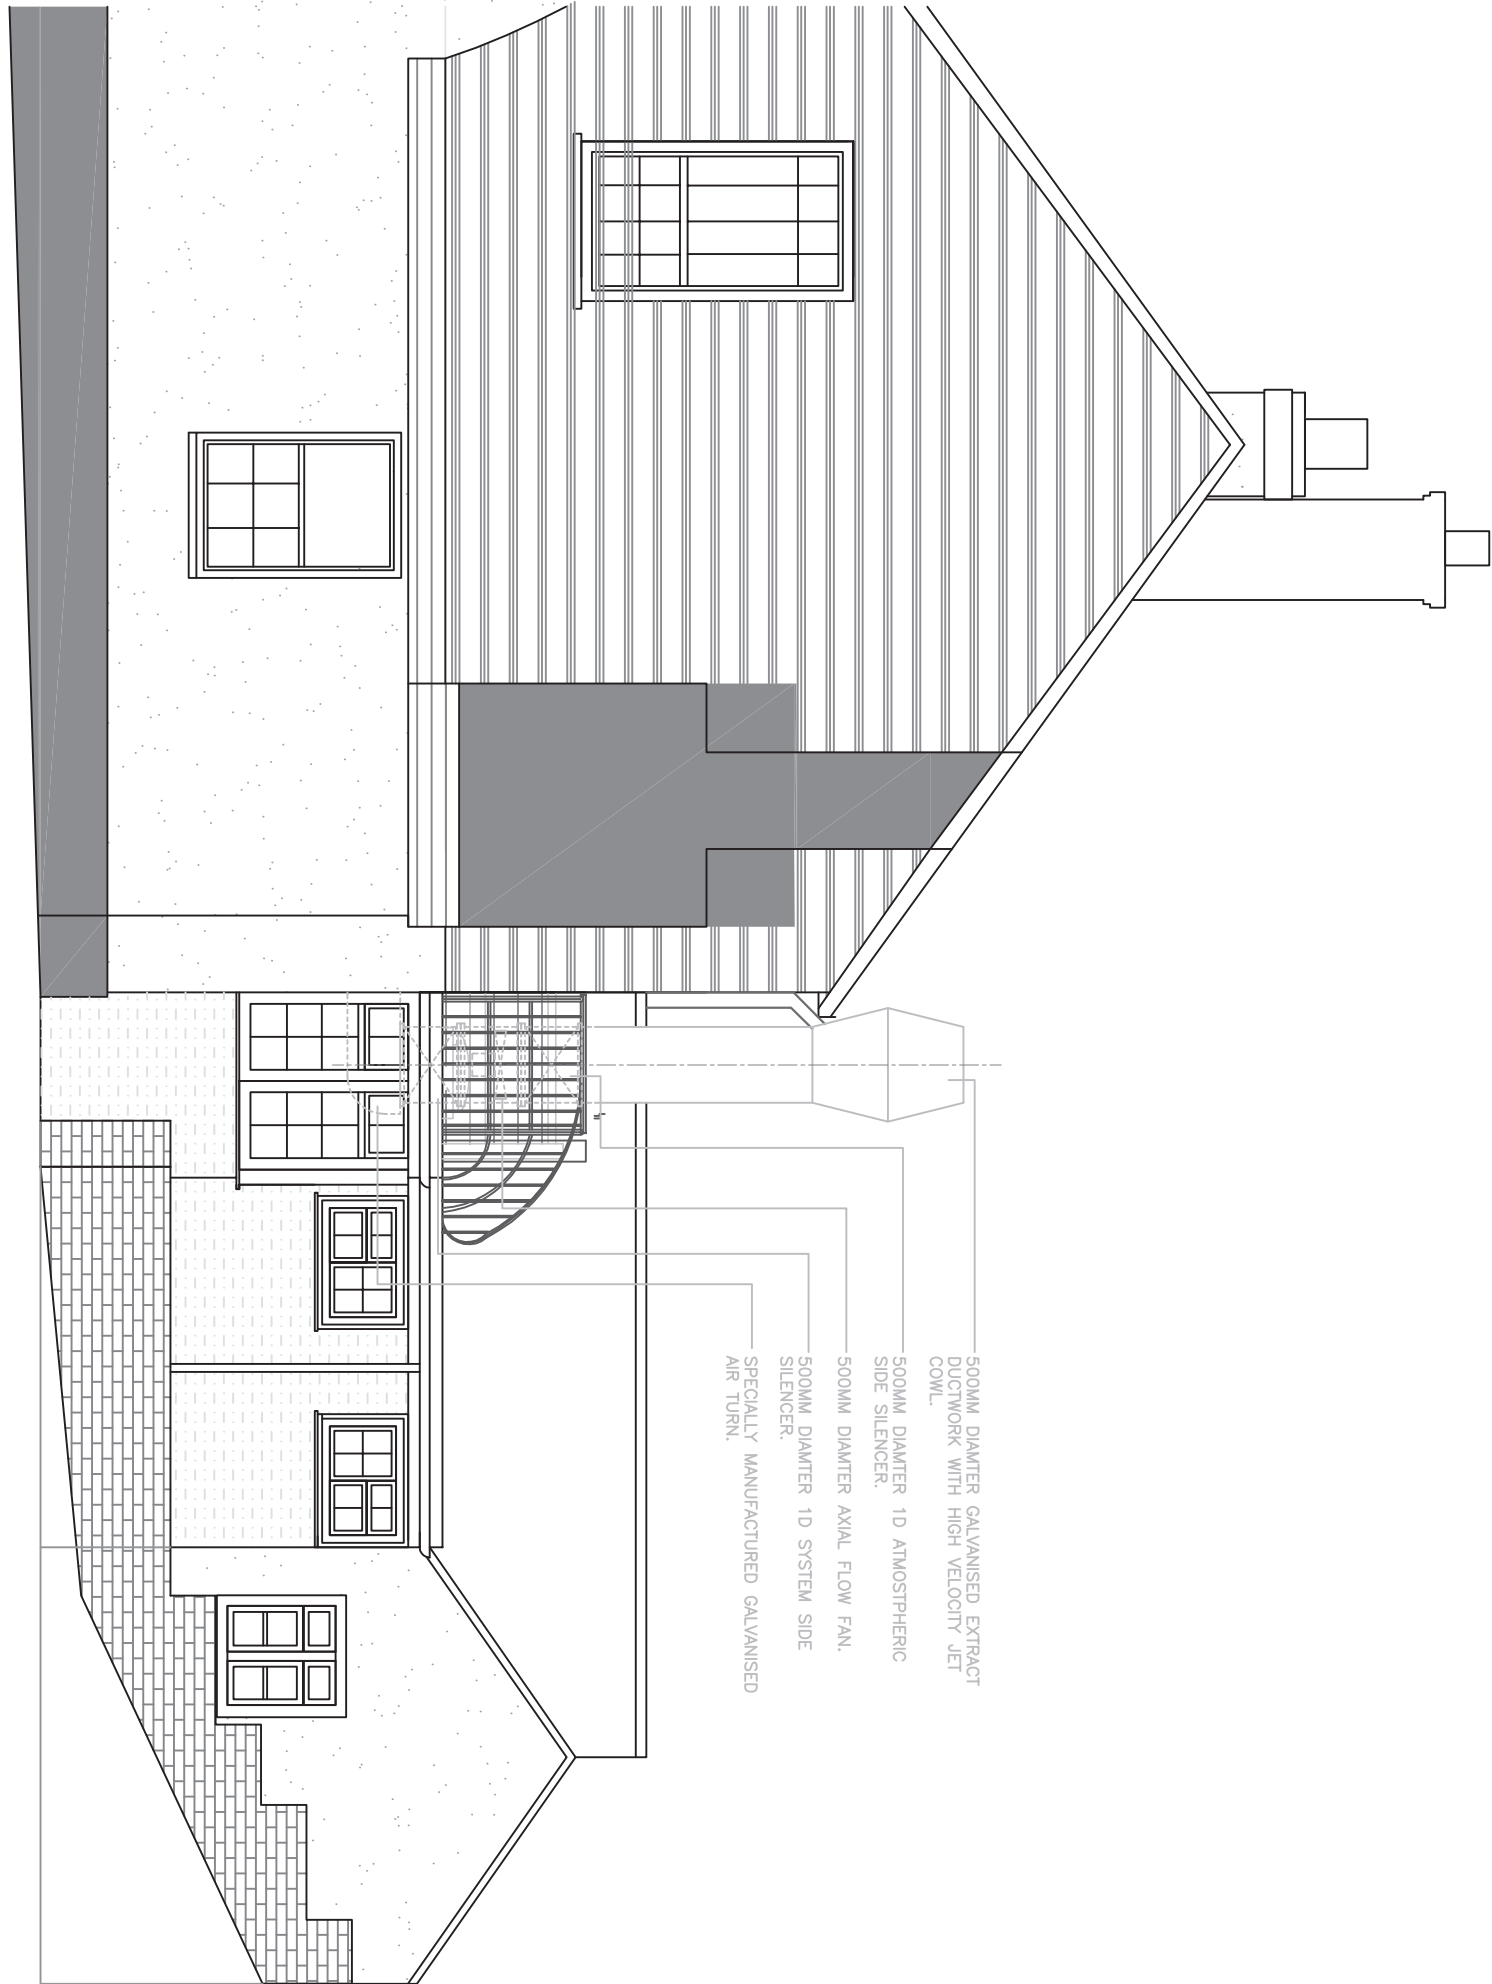

SIDE ELEVATION – NORTH EAST

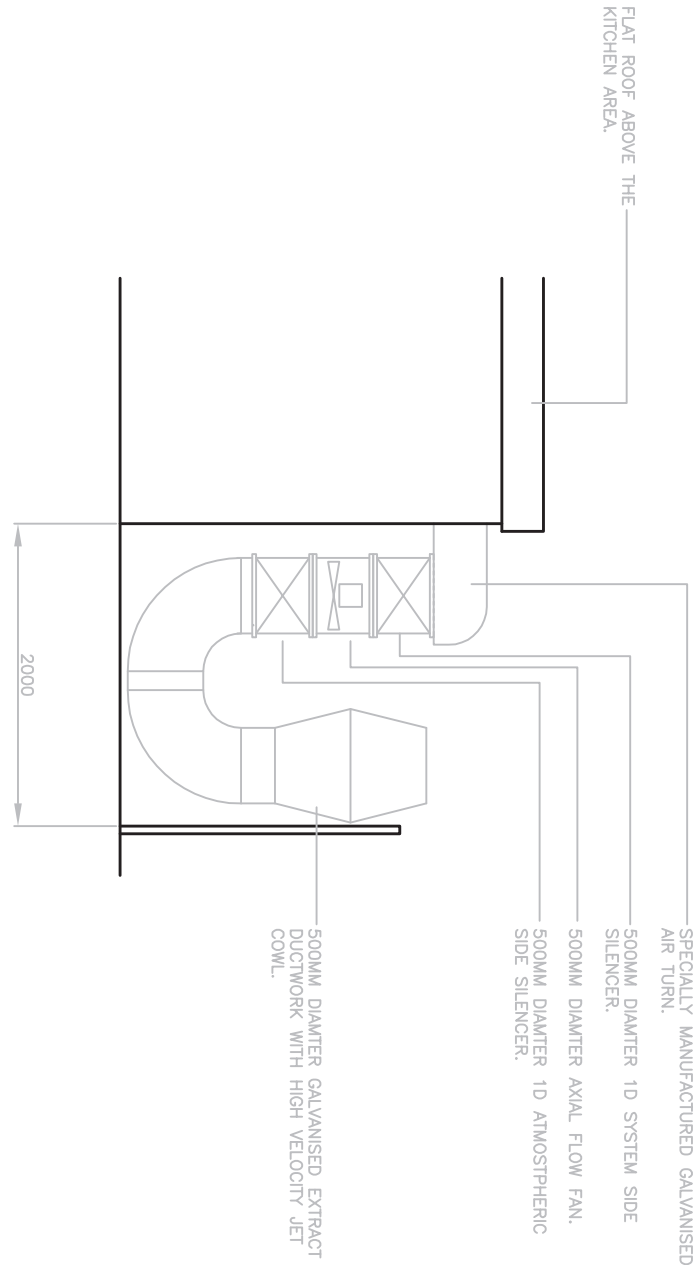

ALTERNATIVE DUCT ROUTE
IN REAR YARD AREA.

Rev.	Date.	Revision.			