


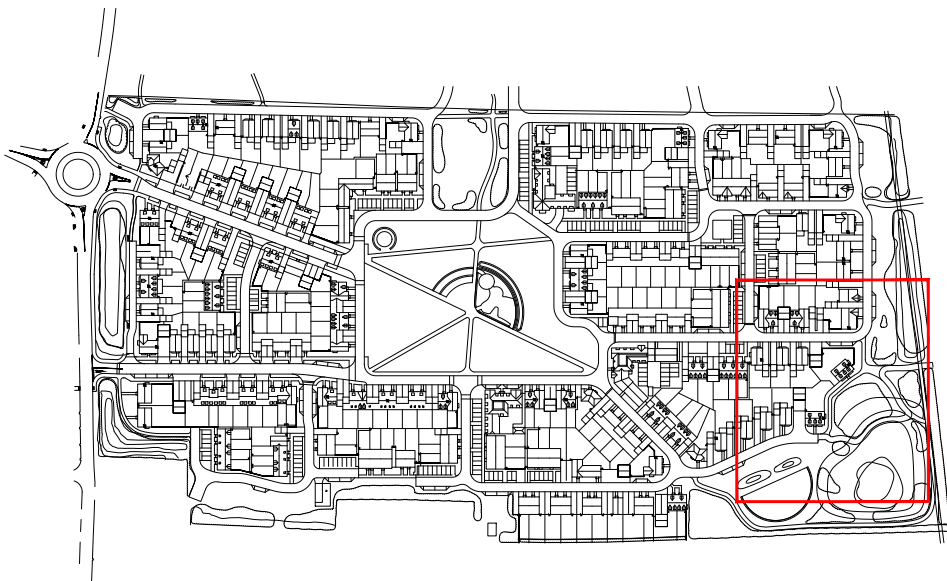

SITE LOCATION MAP



Drawn by : JMP		Checked by :	
Date: 12/07/17			
Revisions			
Rev	Date	Drawn	Checked

FINISHES

- Access Roads and footpaths: – Tarmac to engineer's details.
- Access Roads and footpaths: – Block Paving to engineer's details.
- Private driveway construction: – Block Paving to engineer's details.
- Private driveway construction: – Tarmac to engineer's details.
- Private footpaths/patios: – 600x600mm Buff river slabs laid in accordance with Cala Homes specification.
- Front Door Paths: – 450x450mm Buff river slabs laid in accordance with Cala Homes specification.
- Private footpaths: – 900 wide paths using 600x600mm & 600x300mm Buff river slabs laid in accordance with Cala Homes specification.

FENCING & BOUNDARIES

- Boundary Line
- 1.8m Closeboard Fence
- 1.8m Panel Fence
- 1.2m Panel Fence
- 1.8m Brick Wall
- 1.8m Western Red Cedar Shiplap Fencing
- Plot Number
- Garden shed & bin storage area

LANDSCAPING DETAILS

- Existing trees & hedges
- Existing trees to be removed.
- Proposed trees & shrubs.



© Copyright of Faber Technical Limited 2017
Project:

WEST END NURSERY
ANGMERING, PHASE 2b

Drawing Title:
SITE LAYOUT
(SHEET 2 OF 2)

Client:

FABER
Faber Technical Limited
Austin House, 43 Poole Road,
Westbourne, Dorset, BH4 9DN
Tel. 01202 761370 Fax. 01202 765885

Scale: 1:200 @ A1
Drg No: CA00263/PH2B/101 Rev: