




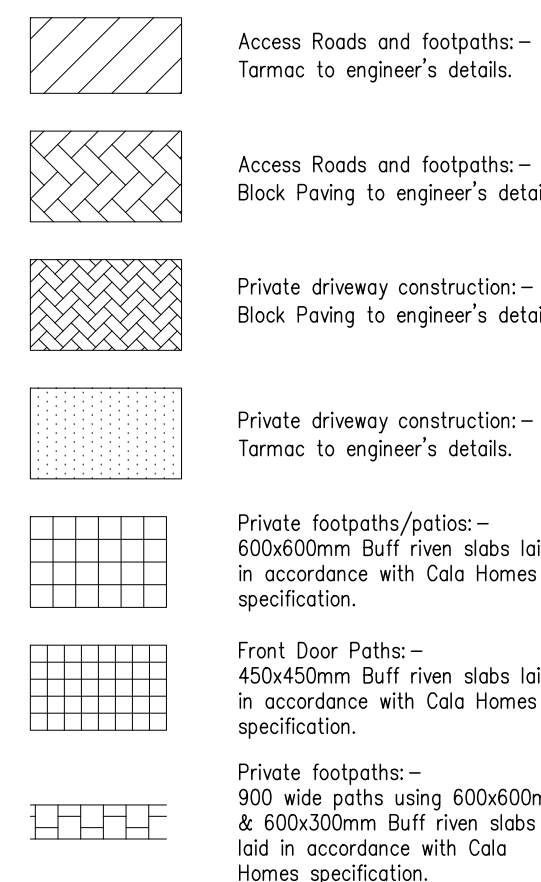

FENCING & BOUNDARIES

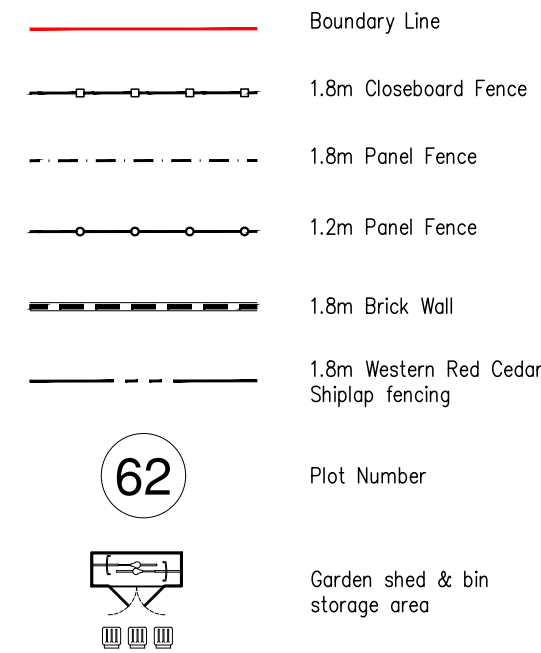

LANDSCAPING DETAILS

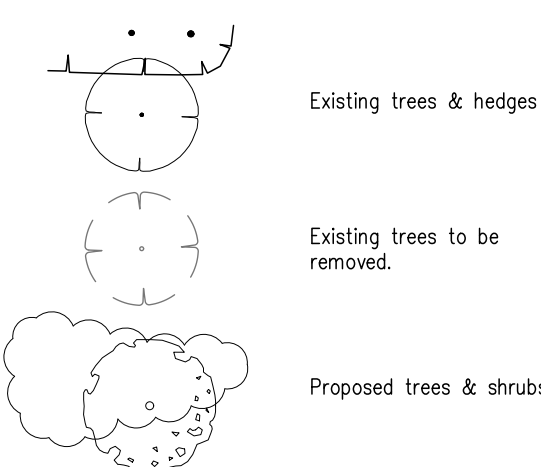

© Copyright of Faber Technical Limited 2017

Project

WEST END NURSERY
ANGMERING, PHASE 3

Drawing Title

SITE LAYOUT

Client



FABER

Faber Technical Limited
Austin House, 43 Poole Road
Westbourne, Dorset, BH4 9DN
Tel. 01202 761370 Fax. 01202 765811

Scale: 1:200 @ A1

Proj No: CA00263/PH3/100

Re

SITE LOCATION MAP

