

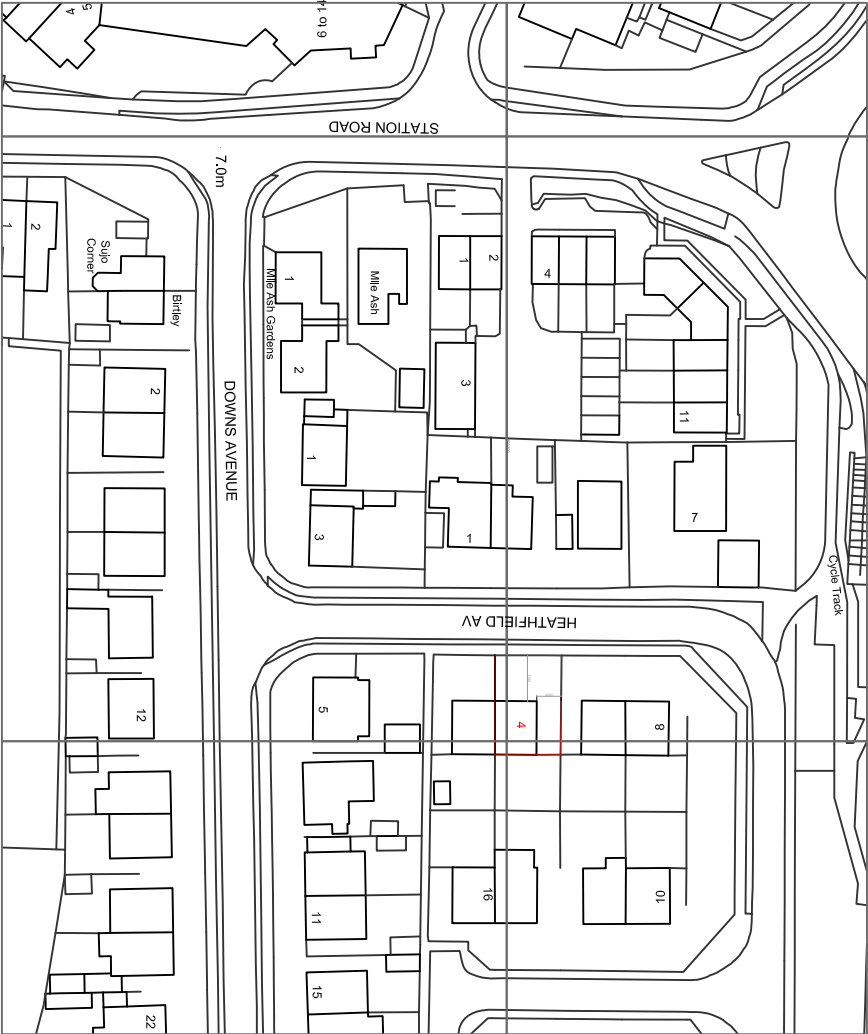
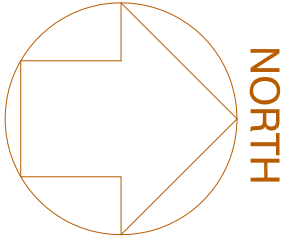


- NOTES:
1. All dimensions are in mm and must be checked on site.
 2. Drawings are to be read in conjunction with accompanying documents.
 3. Any errors or inaccuracies should be brought to the attention of Amber Living.

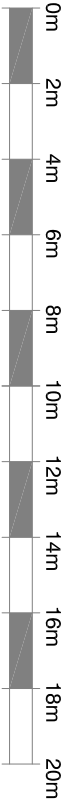

Ordnance Survey, (c) Crown Copyright 2018. All rights reserved. Licence number 100022432

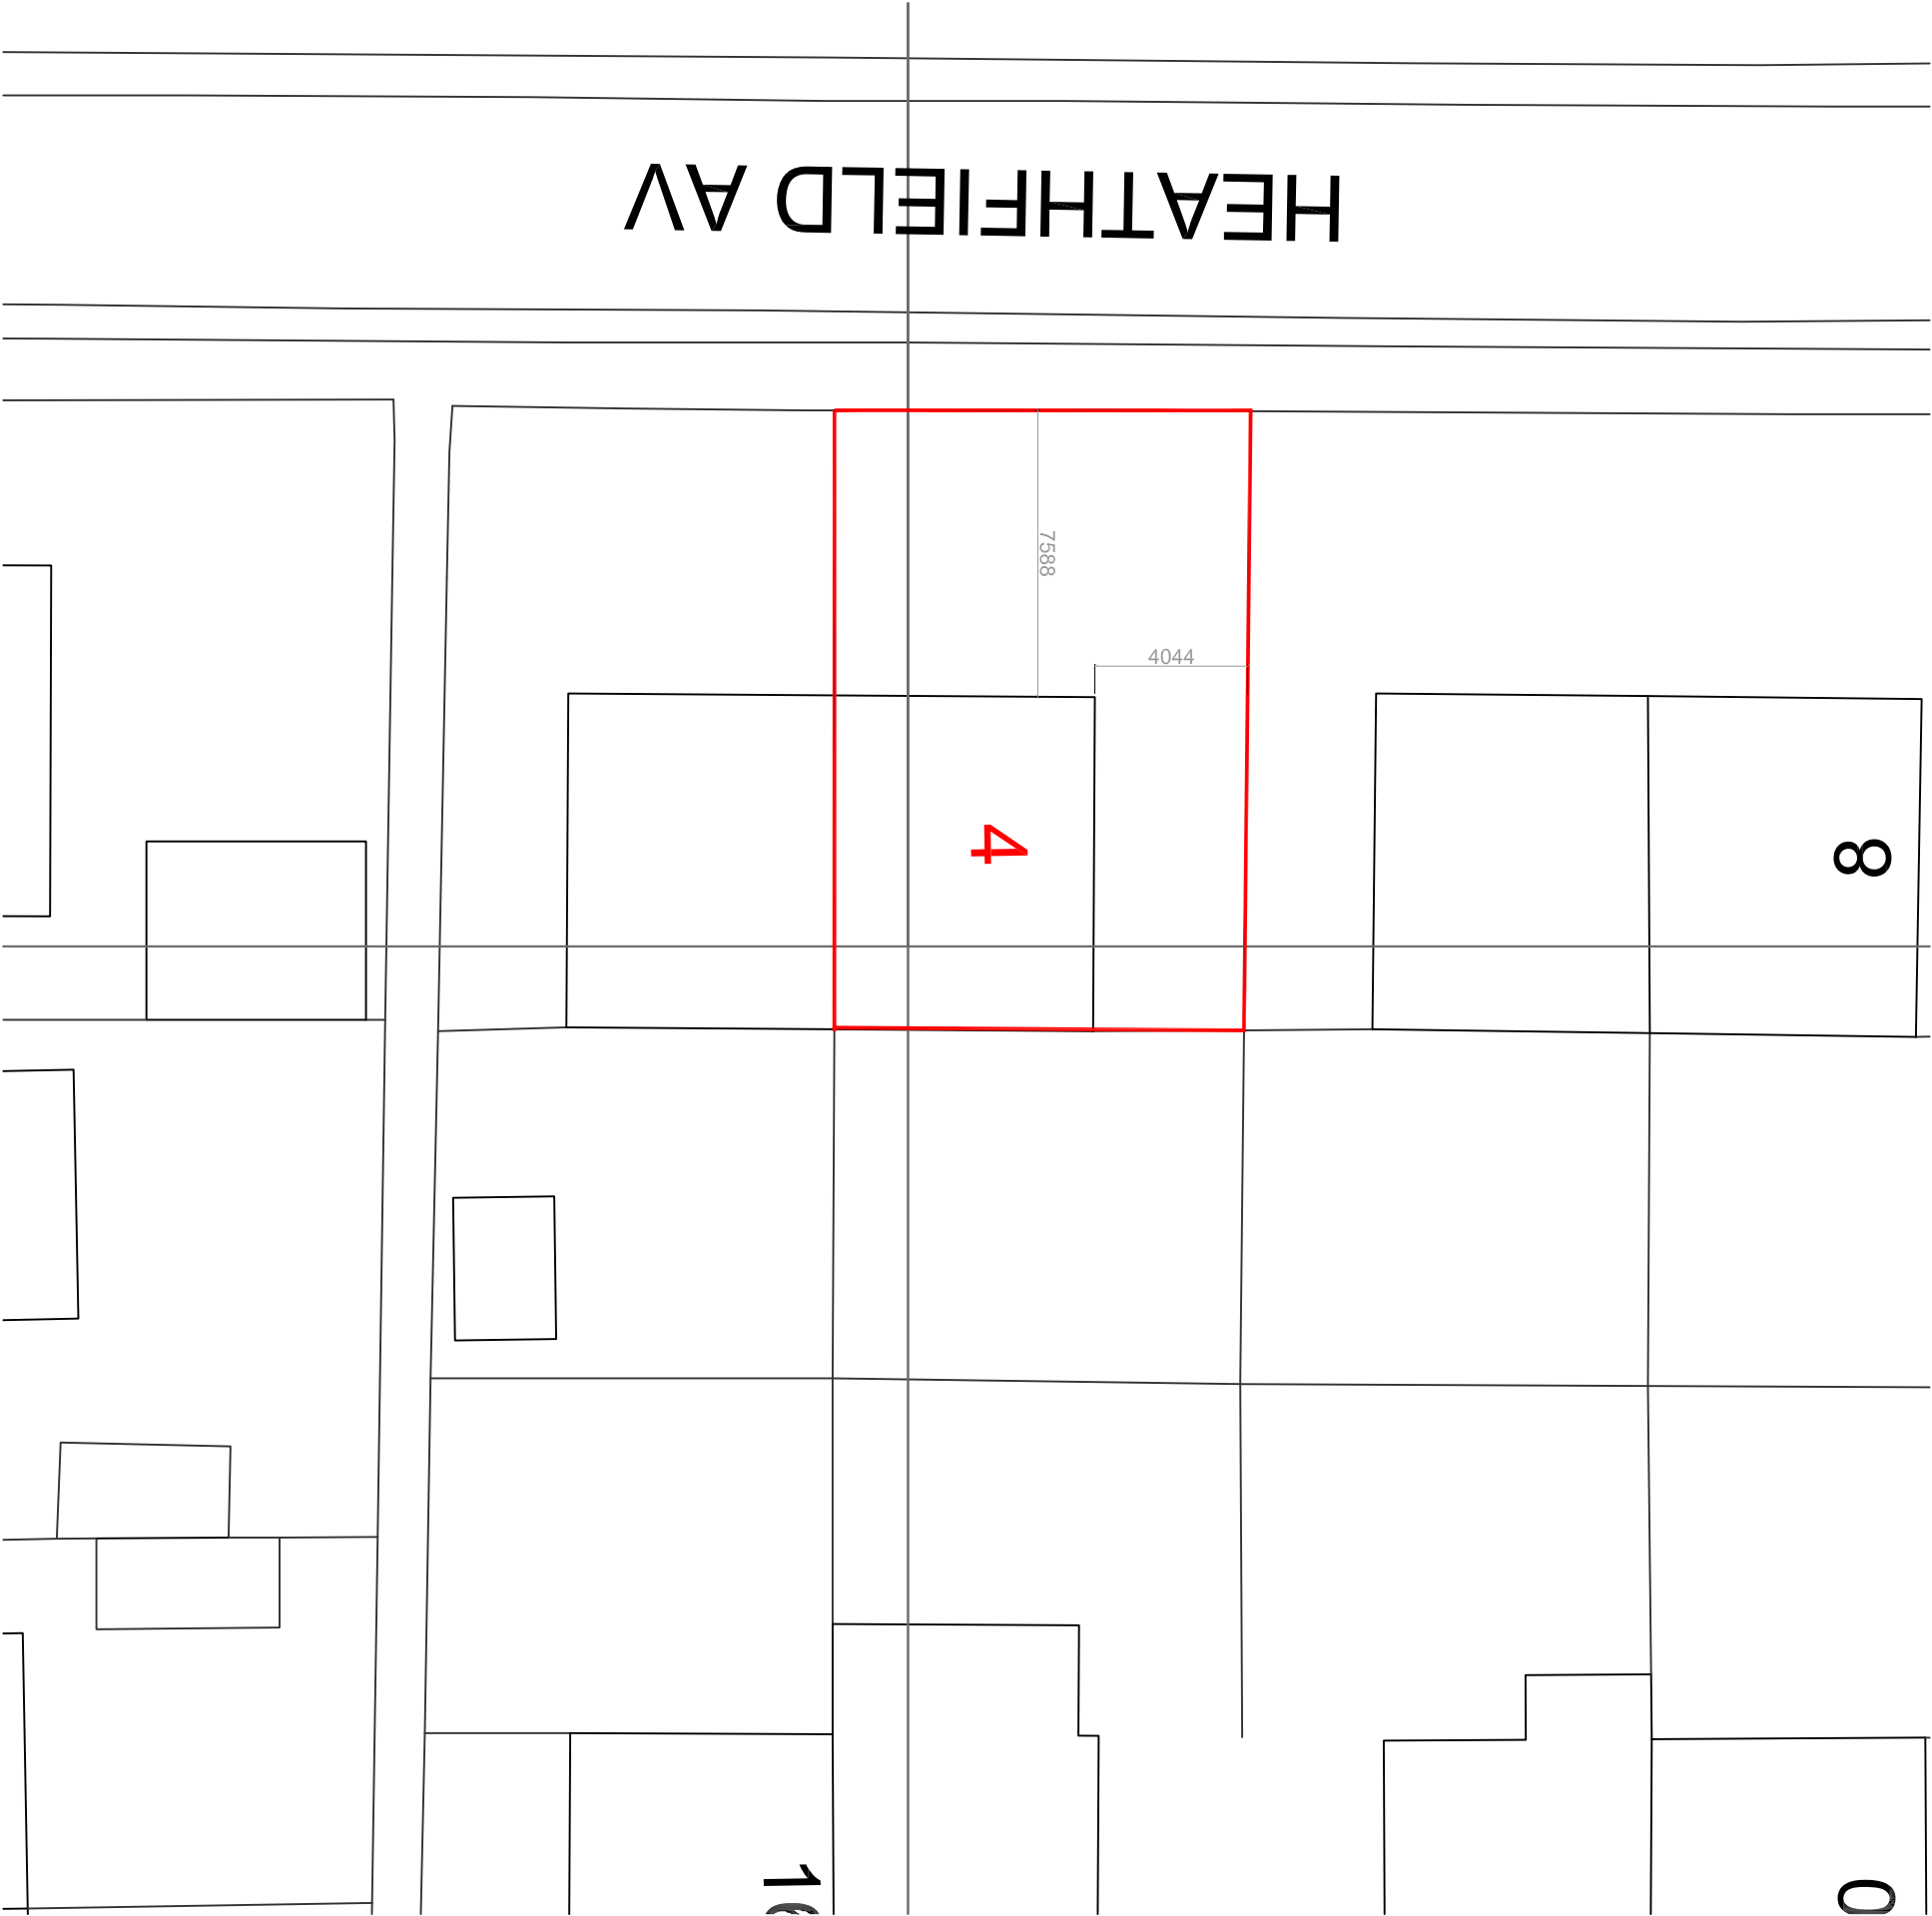

Address: 4 Heathfield Avenue East Preston Littlehampton West Sussex BN16 1AL				Client: Eileen Dashwood	
Drawing Title: OS and Block Plan			Drawing Ref.: sm/09/Heathfieldav4		
 Living independently Planning Applications Building Regulation Drawings Design Consultants Party Wall Surveyors Building Surveys/ Homebuyers Survey Project Management Disabled Access Auditing Building Defect Analysis CDM Expert Witness 					
Contact Details: Telephone: 01273 410836		Email: simon@amberliving.co.uk			
Contact Address: Unit 3, Tungsten Building, George Street, Portslade, BRIGHTON, BN41 1RA					
Scale: 1:1250 1:200	Paper: A3	Date: 01/11/18	Revision No: A	Checked By:	Direction:

RICT COUNCIL A/164/18/HH