


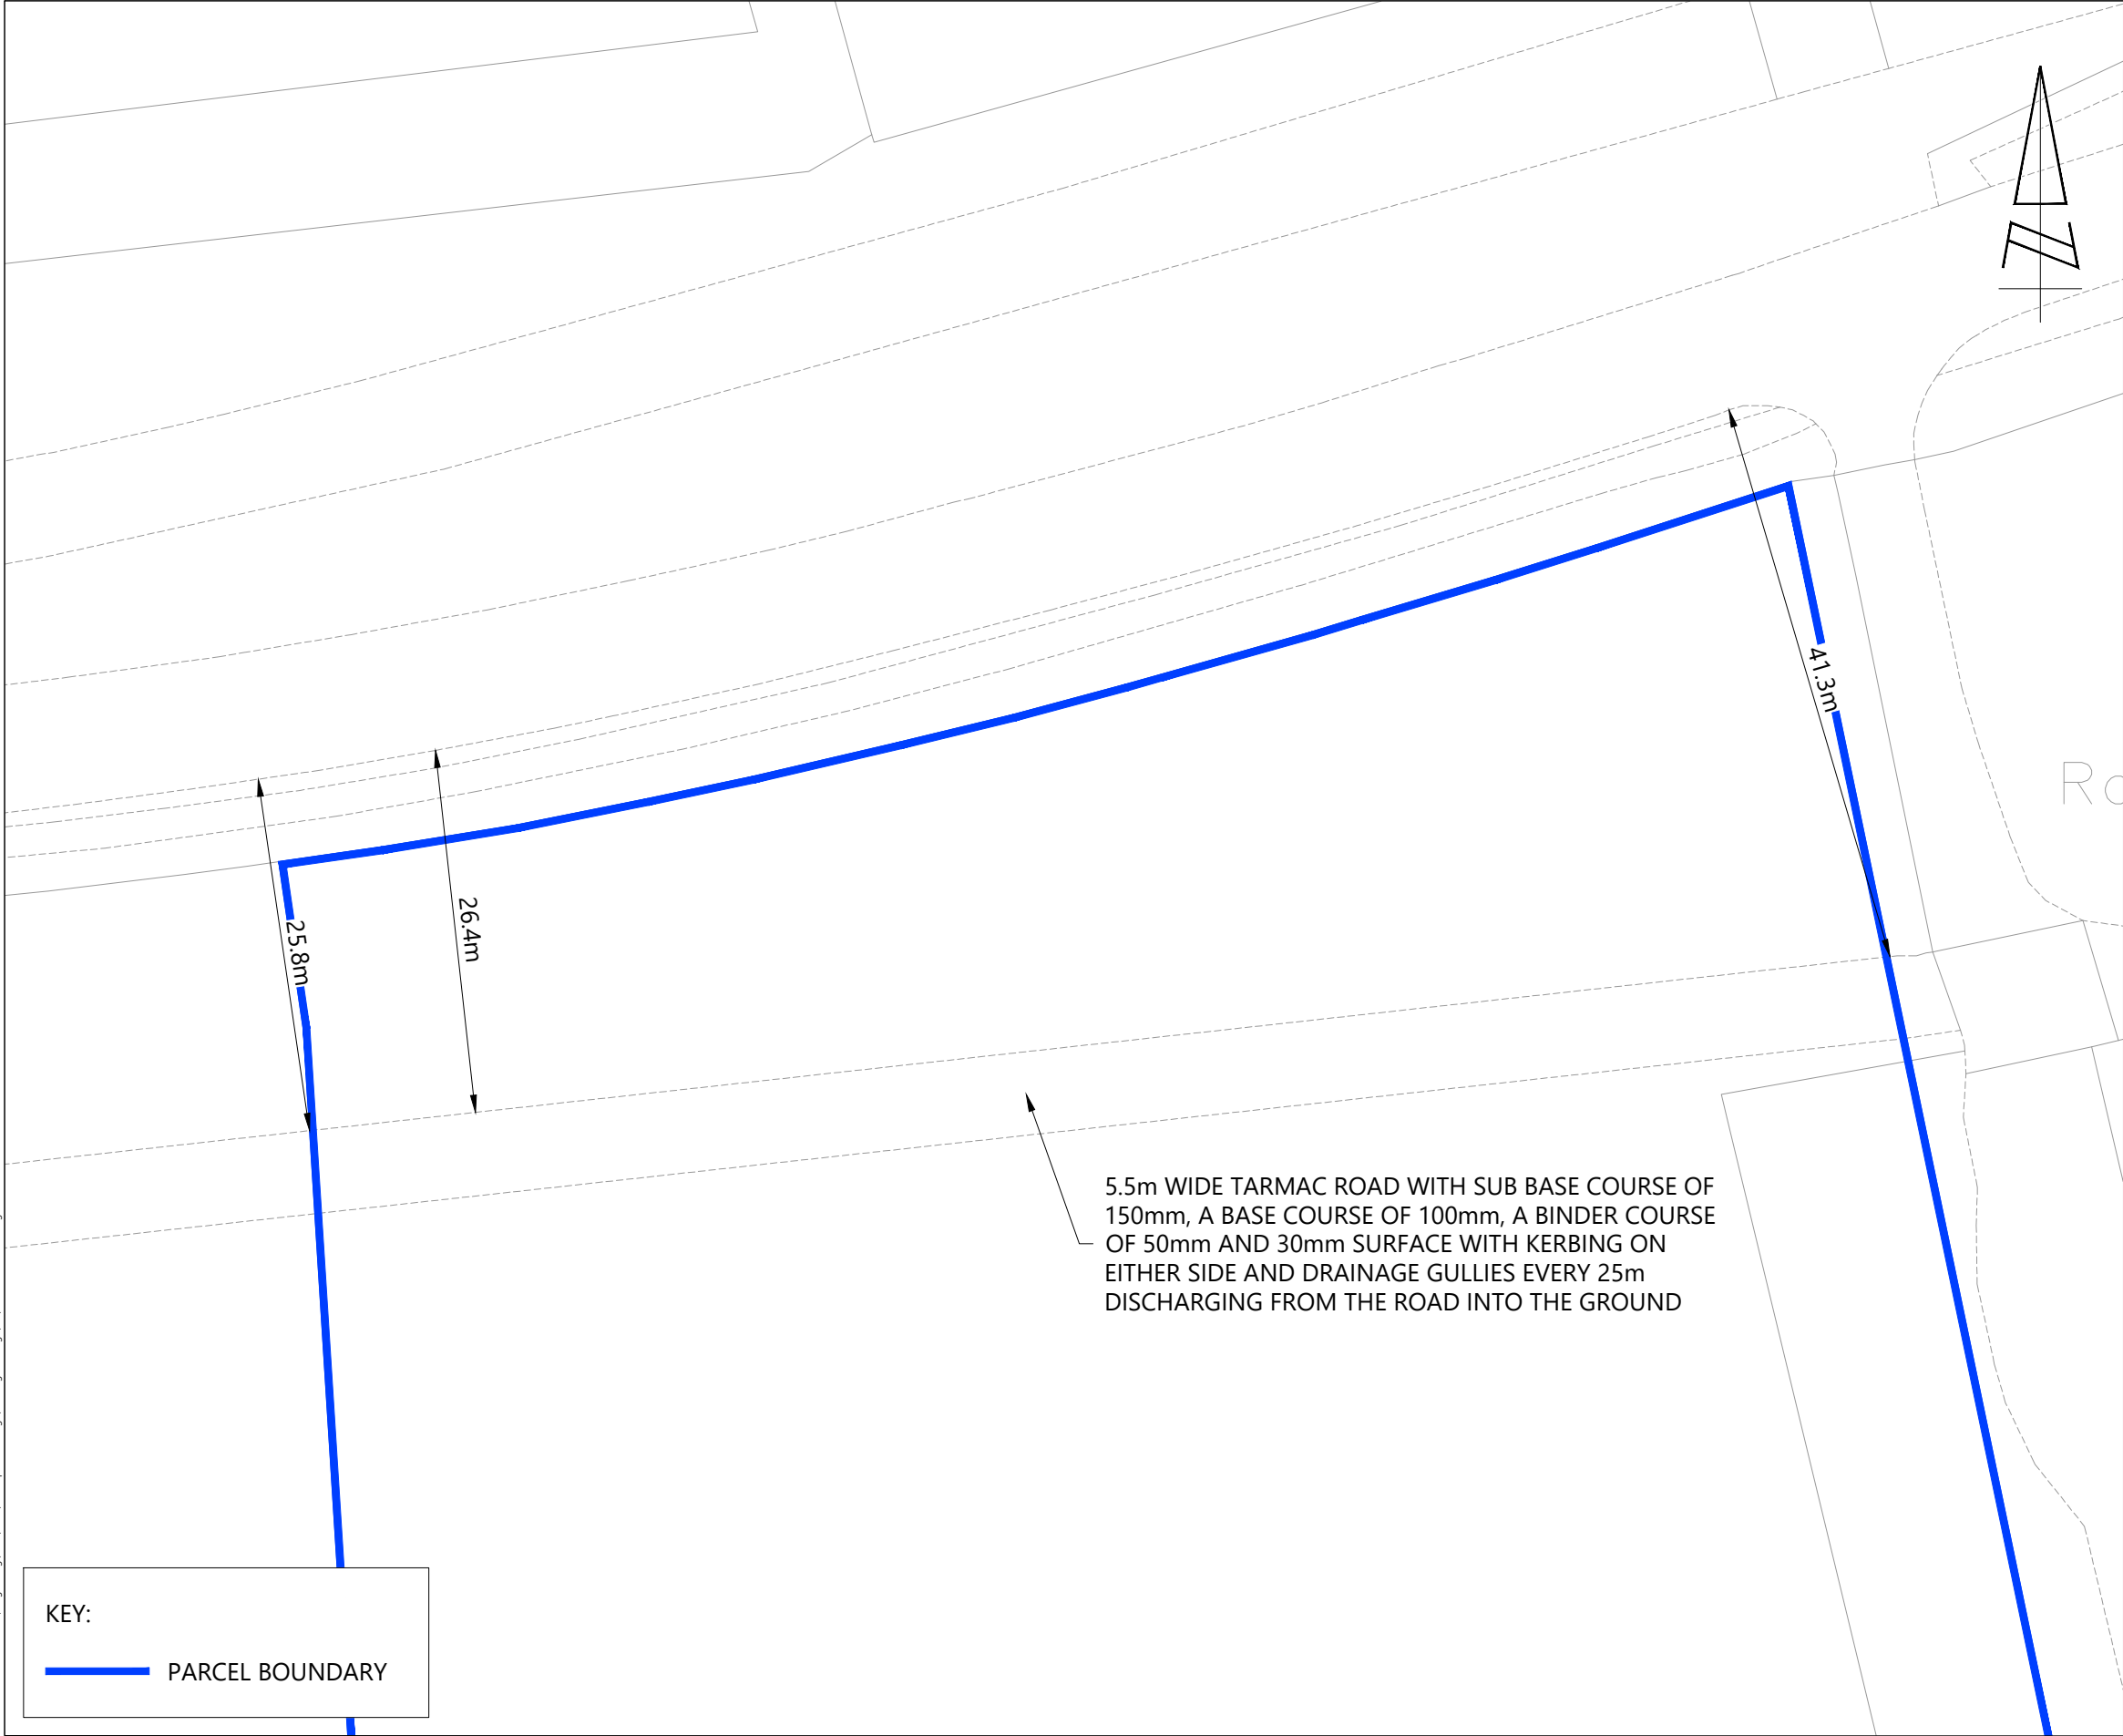

REV	DATE	BY	DESCRIPTION	CHK	APD
STATUS:			FOR INFORMATION		
 Grove House, Lutyens Close, Chineham Basingstoke, Hampshire, RG24 8AG www.i-transport.co.uk Tel: 01256 338640					
TITLE:					
AGRICULTURAL ROAD ALIGNMENT					
PROJECT:					
LAND SOUTH OF A259, ANGMERING					
CLIENT:					
HAM MANOR FARMS LIMITED					
DRAWN:		CHECKED:		APPROVED:	
JD		DS		DS	
PROJECT No:		SCALE @ A3:		DATE:	
ITB16357		1:500		15.06.21	
DRAWING No:				REV:	
ITB16357-GA-007				-	

T:\Projects\16000 Series\16357\16 Land South of A259, Angmering\Tech\A3a3\i-Transport Drawings\Working Drawings\GA\ITB16357-GA-007.dwg

KEY:

PARCEL BOUNDARY

REPRODUCED FROM THE ORDNANCE SURVEY
MAP WITH THE PERMISSION OF THE
CONTROLLER OF HER MAJESTY'S STATIONERY
OFFICE. LICENCE No. 100044286.
© CROWN COPYRIGHT RESERVED.

DRAWING ISSUED FOR FEASIBILITY CONSIDERATION AND PLANNING PURPOSES ONLY.
DRAWING NOT TO BE USED FOR CONSTRUCTION. I-TRANSPORT LLP ACCEPT NO RESPONSIBILITY
FOR ERRORS MADE BY OTHERS IN SCALING FROM THIS DRAWING. MEASUREMENTS SHOULD BE
TAKEN FROM FIGURED DIMENSIONS ONLY. CDM REQUIREMENTS CONSIDERED AT FEASIBILITY
STAGE ONLY. FURTHER CONSIDERATION REQUIRED BY DETAILED DESIGN TEAM.

