


GARAGE ELEVATION FROM SOUTH

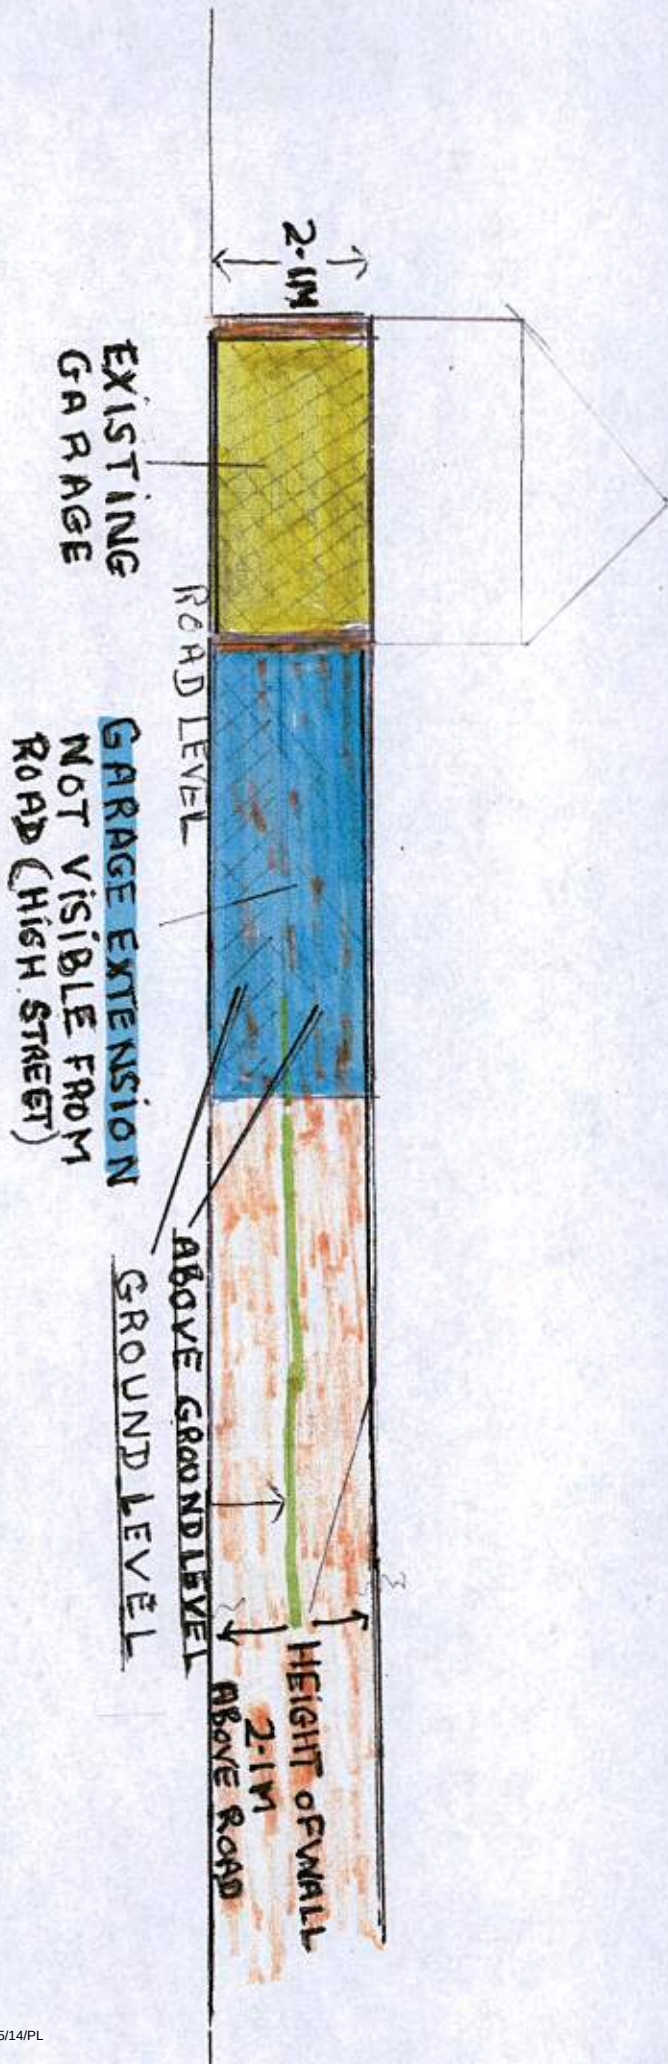

SCALE  
1-100 JAN 15  
REVISED FEB 15