


Q

PICTORIAL VIEW PROPOSED ROOF

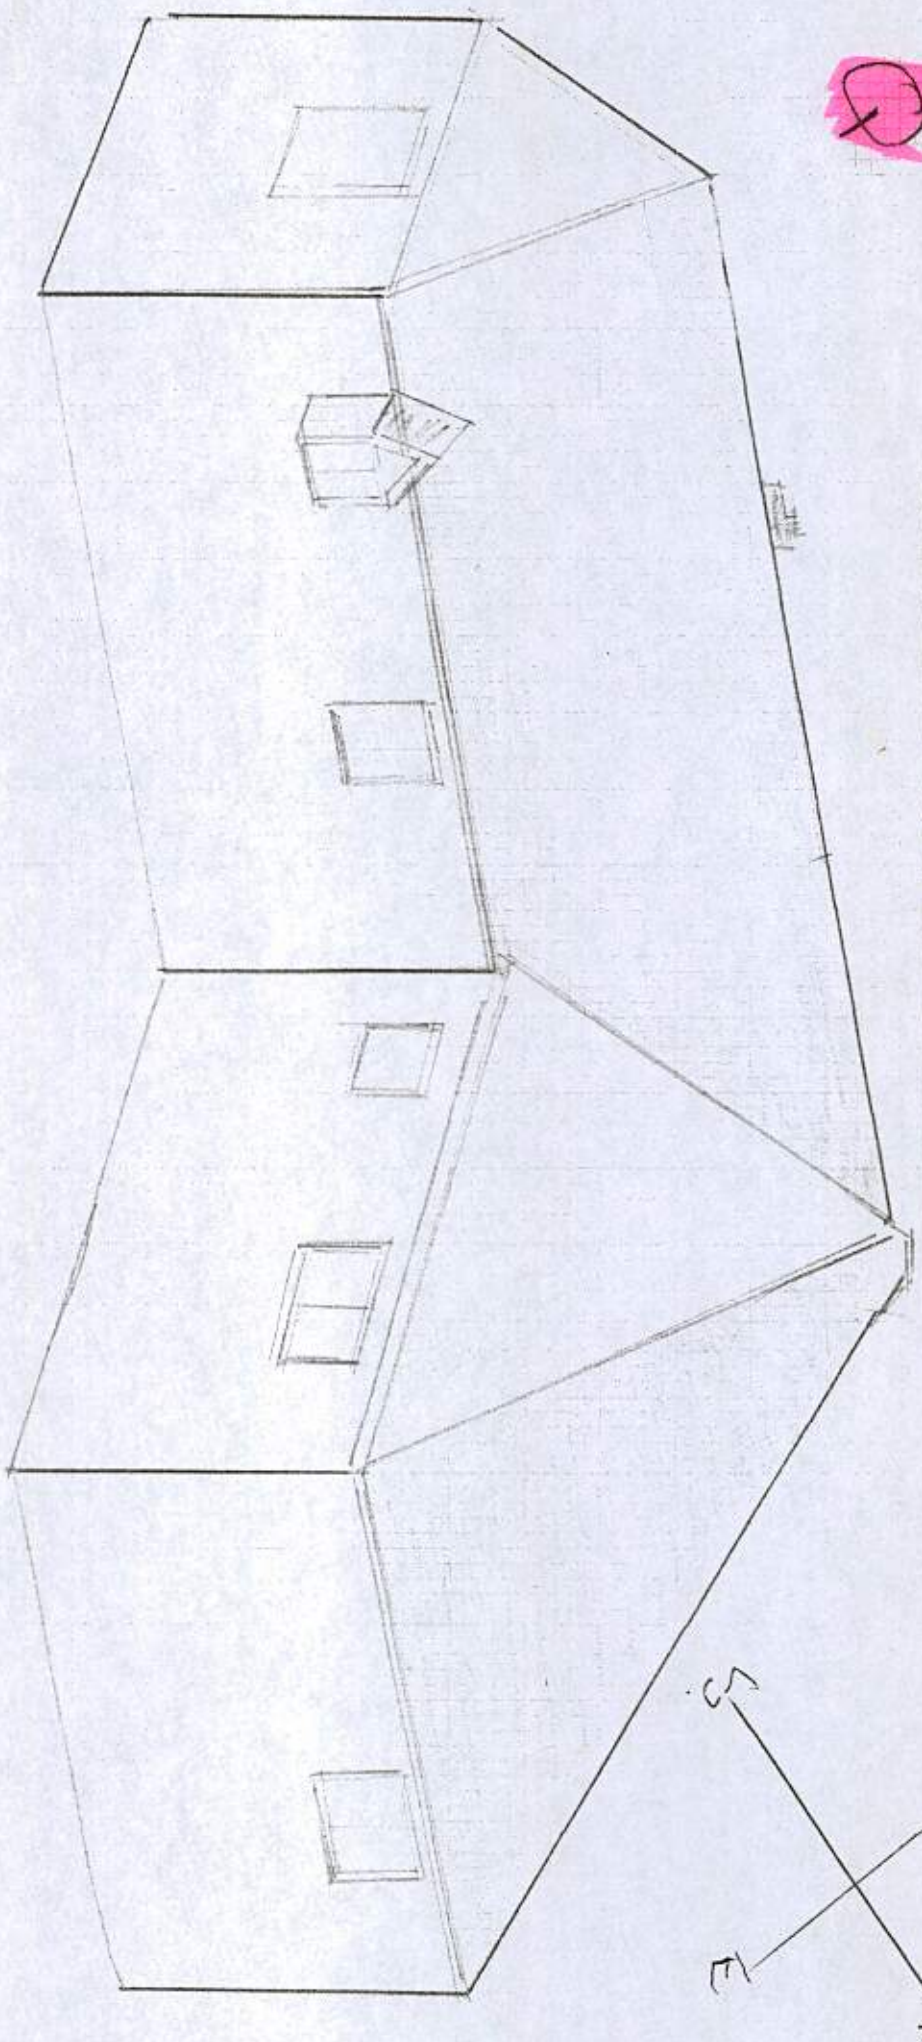

SCALE APPROX 1:100 FEB 15