
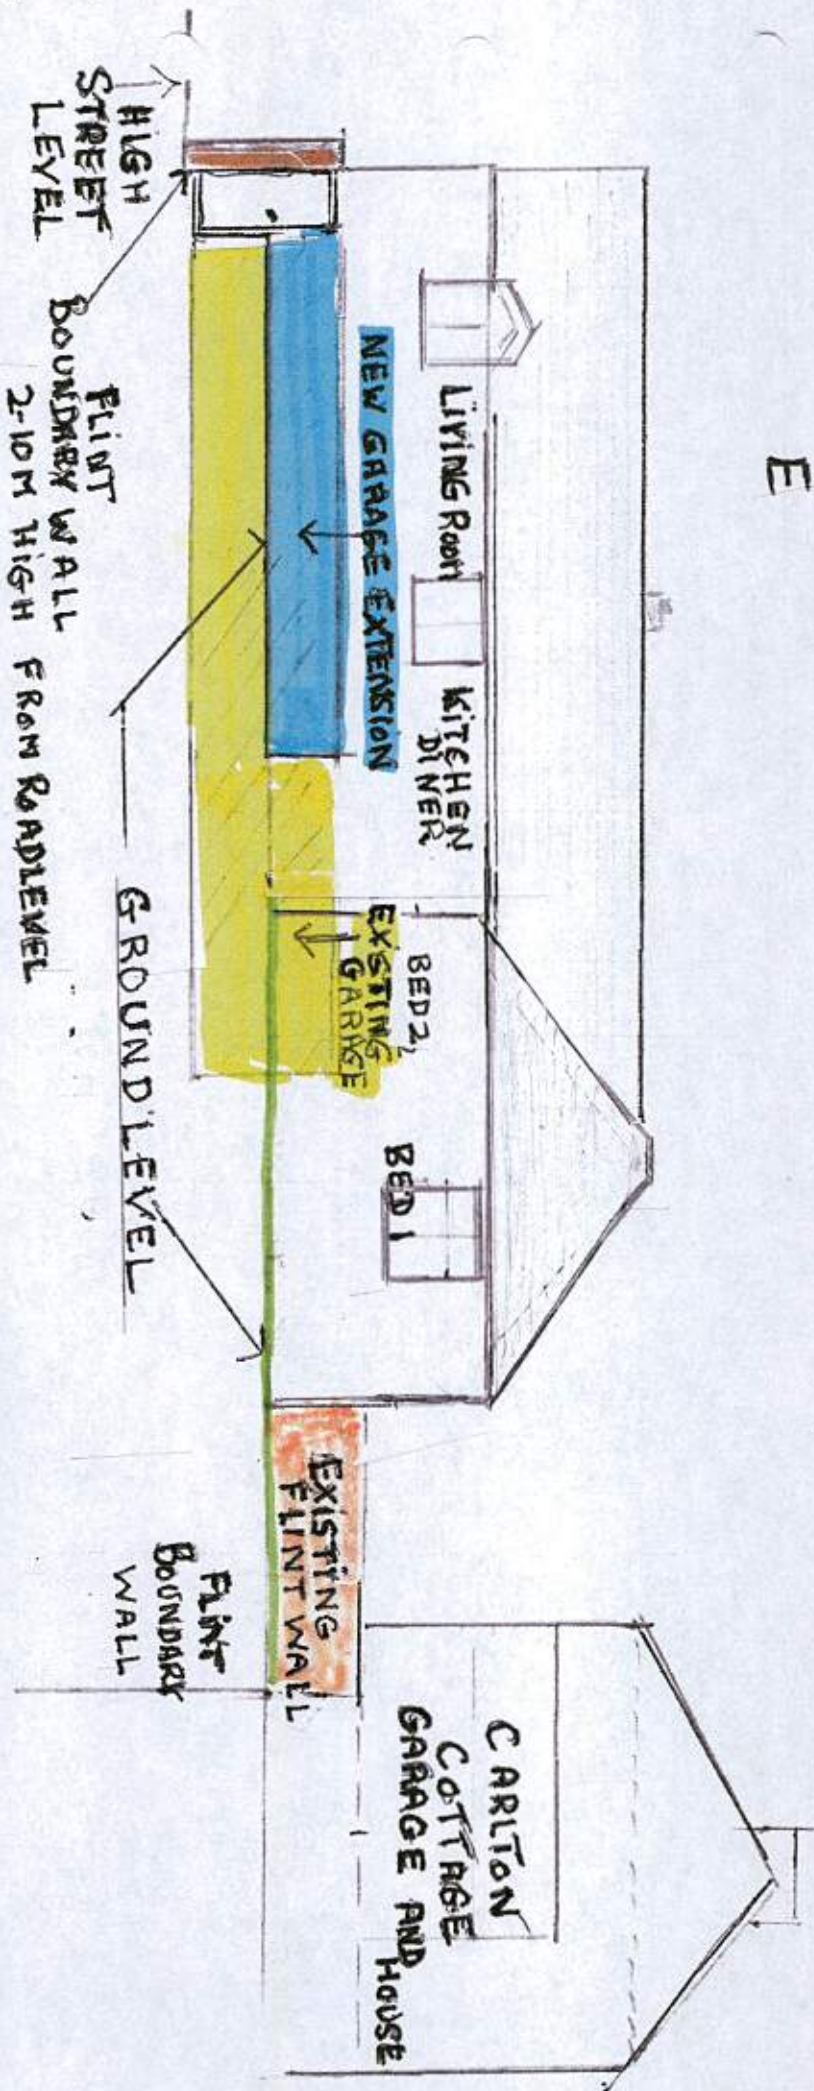


Proposed Cross Section From East

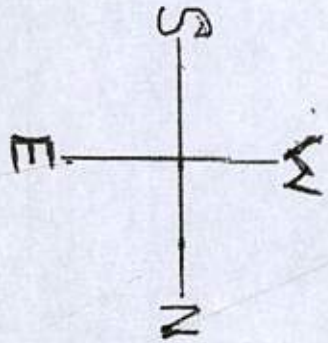

Scale 1:100 JAN 15
REVISED FEB 15

WPSA