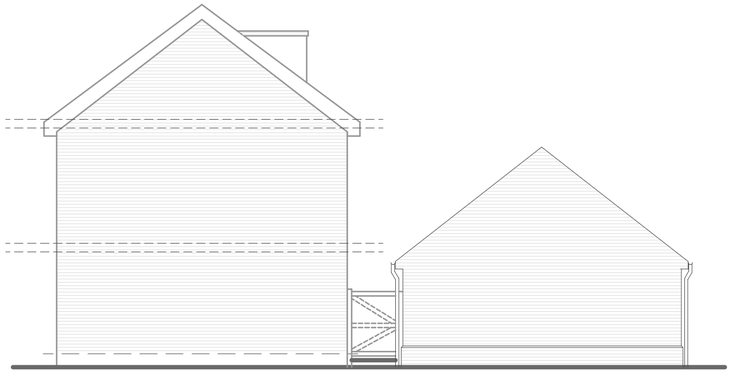

Existing Side Elevation
Scale: 1:100

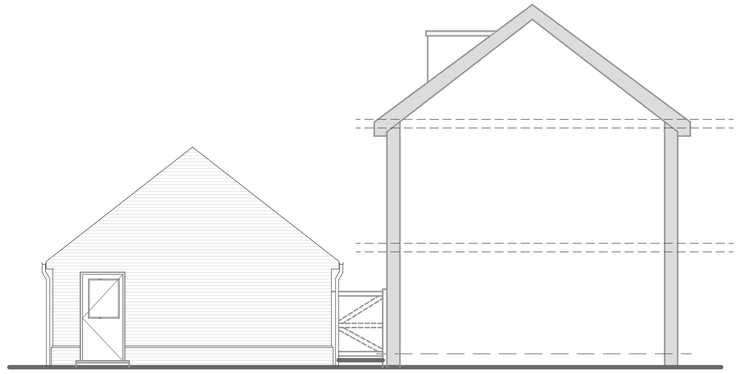

Existing Side Elevation
Scale: 1:100

0 5 10

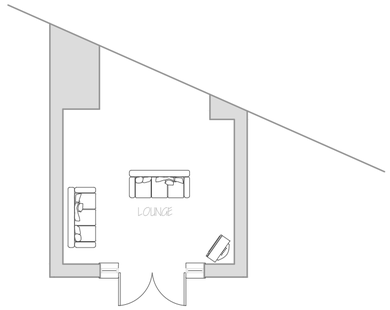

Existing Ground floor plan
Scale: 1:100

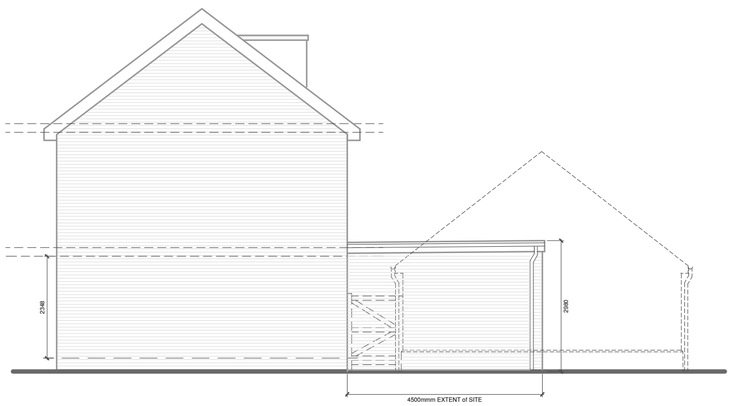

New extension to be constructed from brick / block to match existing.

Proposed Side Elevation
Scale: 1:100

Proposed Rear Elevation
Scale: 1:100

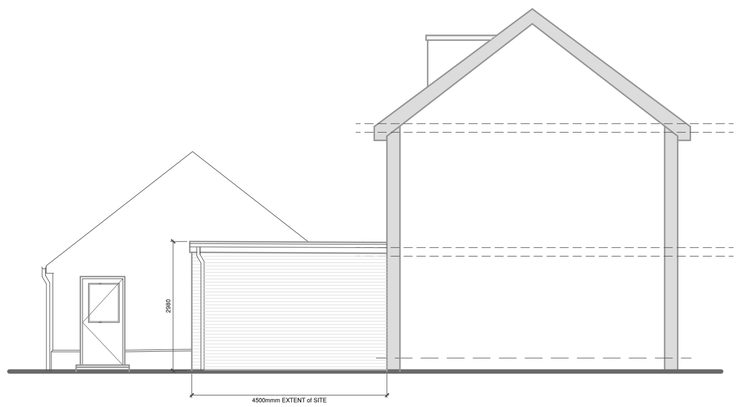

New extension to be constructed from brick / block to match existing.

Proposed Side Elevation
Scale: 1:100

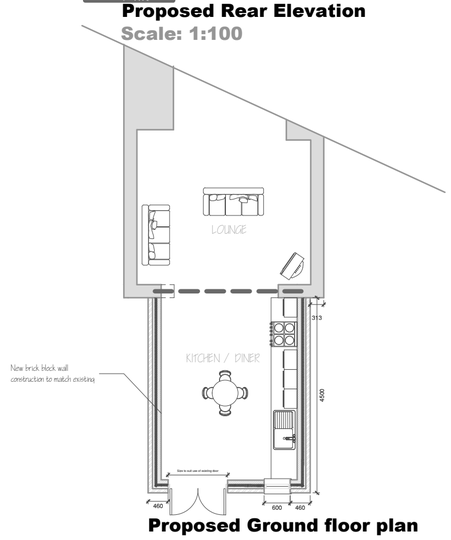

Proposed Ground floor plan
Scale: 1:100

Revision	Date	Details	Initials
	06.11.2017	Planning Amendment	R.S
	04.09.2017	Planning Amendment	R.S
	06.08.2017	Issue Amendment	R.S

Do not scale from drawings, apart for the use of planning. Check all levels and dimensions before carrying out work. These drawings and designs are the property of Shear Architectural Design Ltd. and must not be copied, retained or used without written approval.

©Copyright

SHEAR DESIGN
CREATE INSPIRE ENHANCE

2 Saffron Close
Shoreham By Sea
West Sussex
BN43 6JF

07881 656512
darrylshear@hotmail.com

PROJECT

Steve Parrett
15 Hornbeam Avenue
Angmering
West Sussex
BN16 4PS

DRAWING TITLE

Extension to Rear

NORTH

DATE: 20.06.2017
SCALE: Various
DRAWN DLS
CHECKED
SHEET OF

PROJECT NUMBER	DRAWING NUMBER	REVISION
17/37	SK1	C