



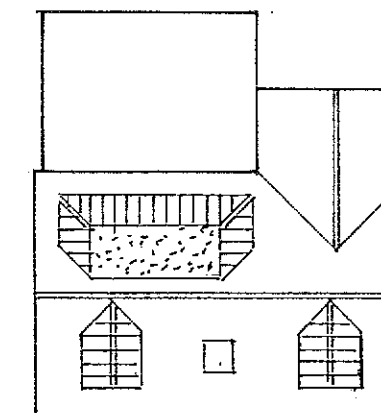


proposed roof plan

1:200

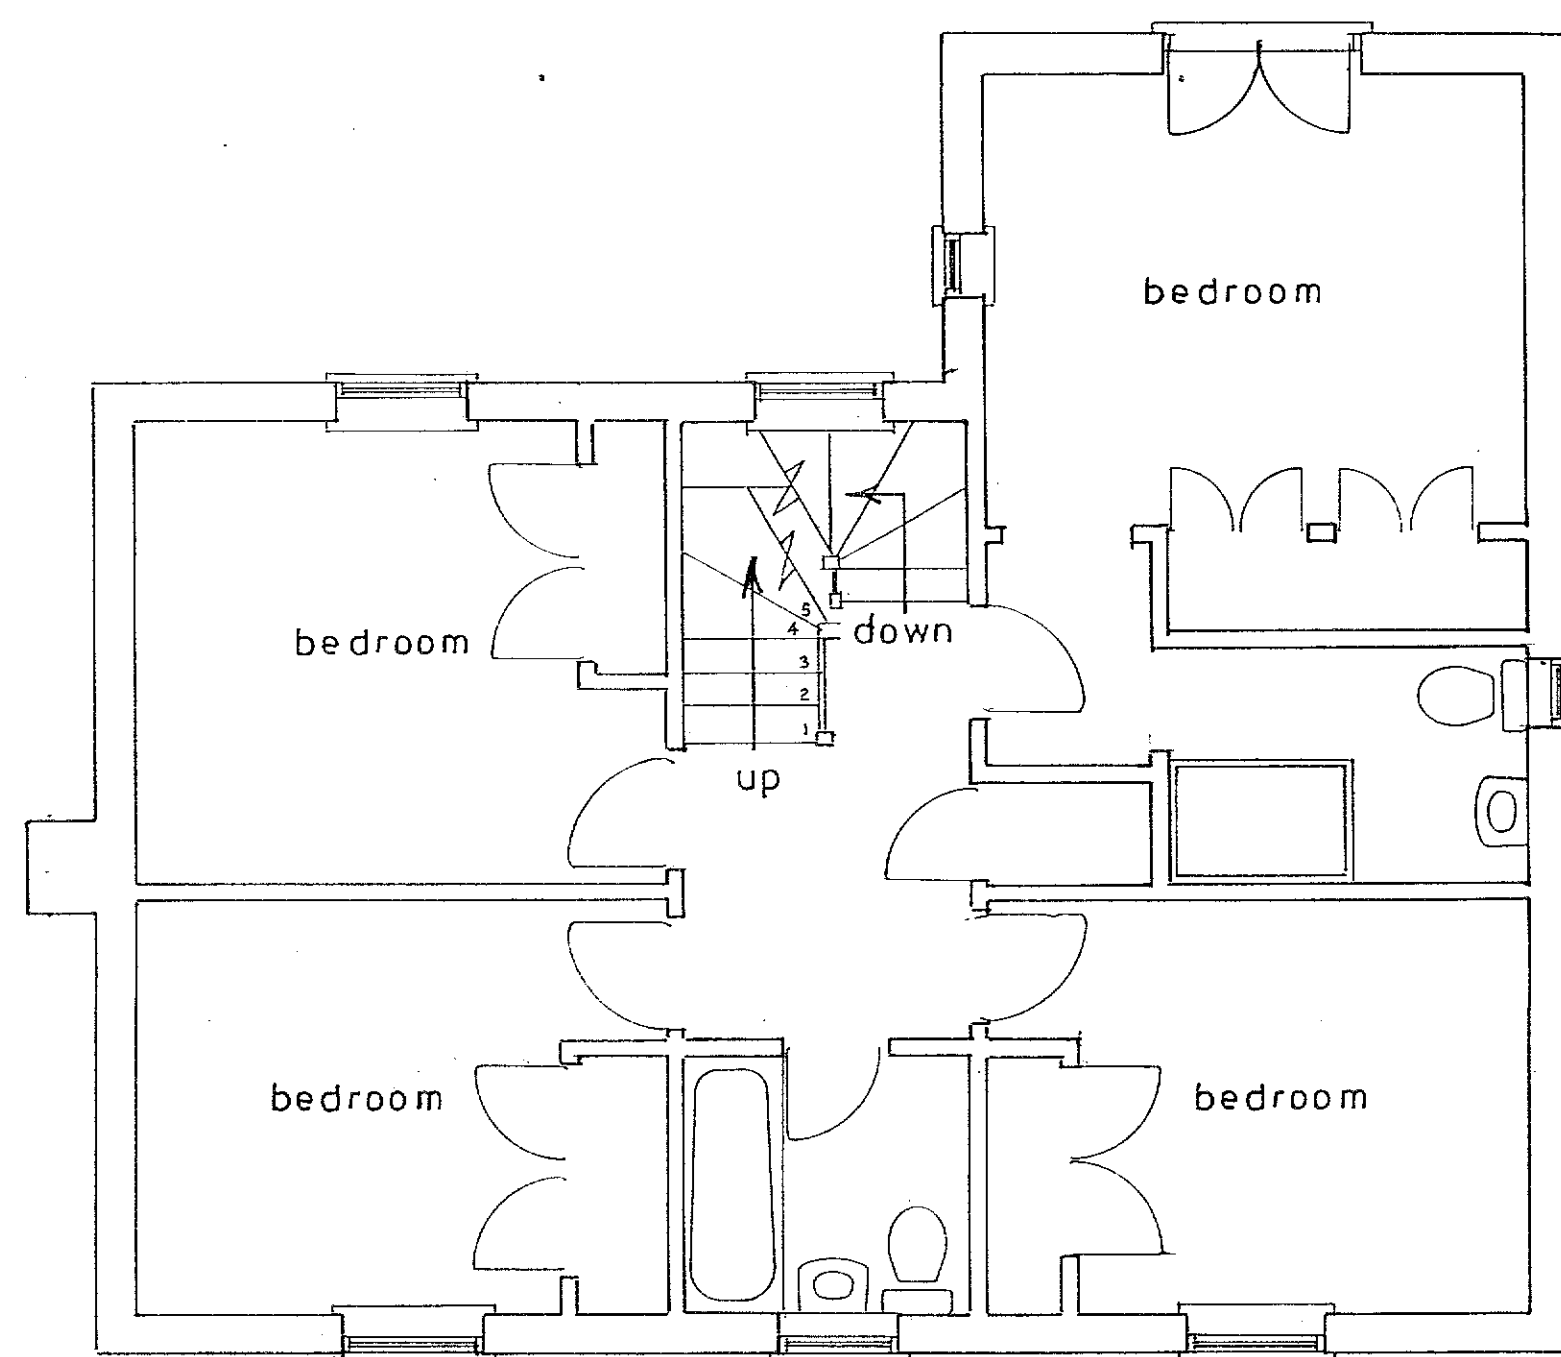

1st floor plan

1:50

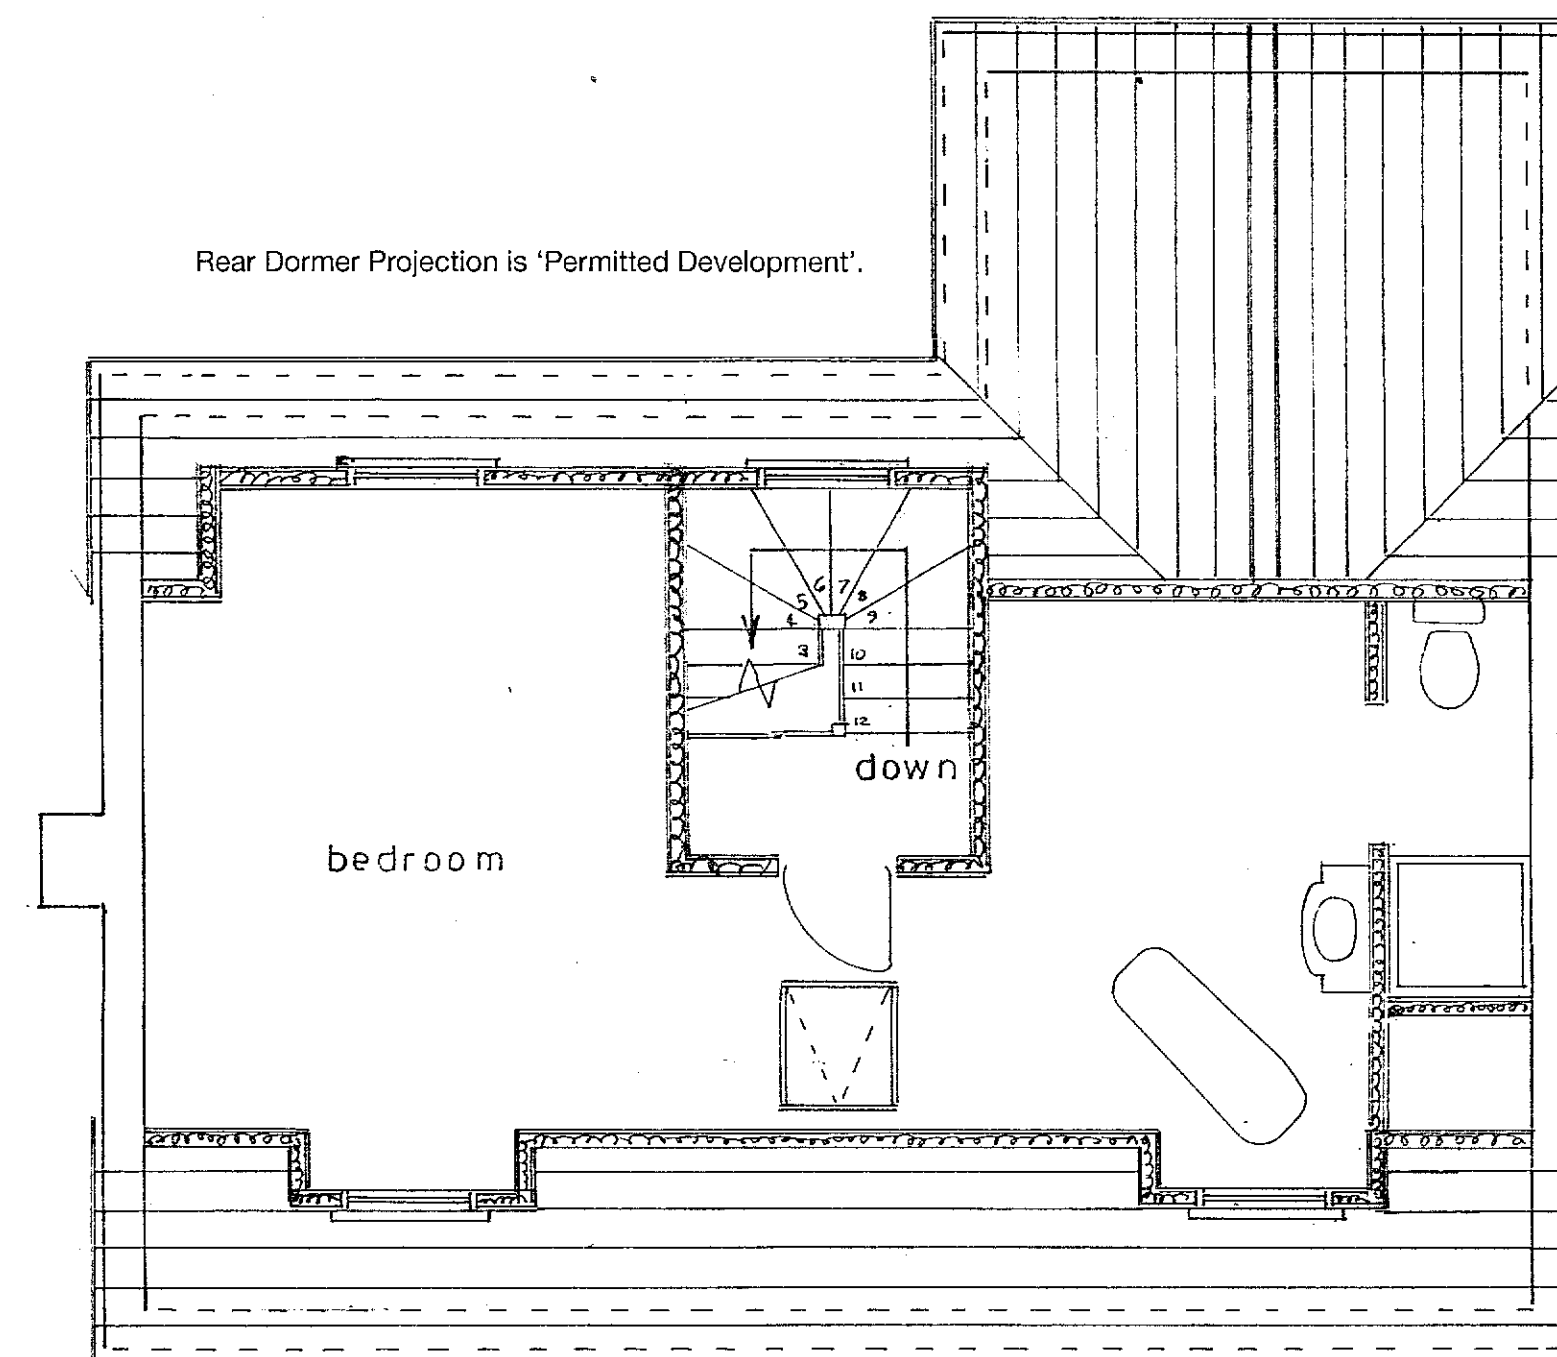

Rear Dormer Projection is 'Permitted Development'.

900
1600

sheet 2 of 3

Proposed

PROPOSED LOFT CONVERSION TO FORM NEW 2ND FLOOR AT 10, WILLIAM OLDERS ROAD,
ANGMERING FOR MR. & MRS. T. DARNELL.

Bryan Butcher
Rainbow Cottage
Nyetimber Lane
Bognor Regis PO21 3JX
01243 266871
07973 233442
bryan.butcher@btinternet.com
www.bryanbutcher.com