
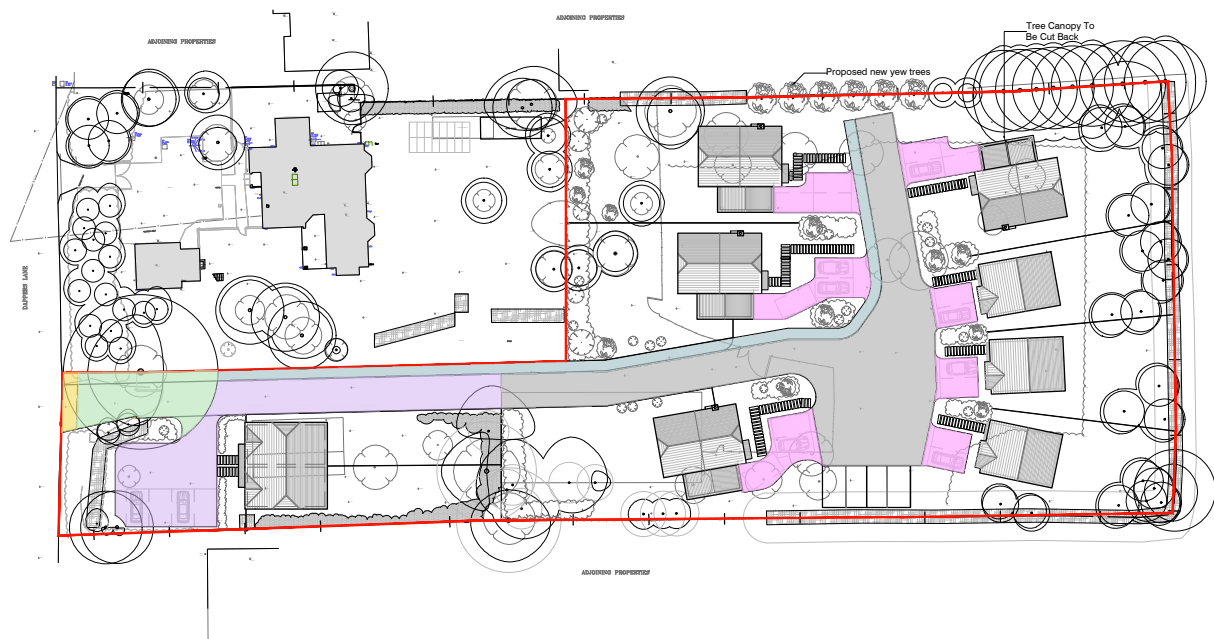
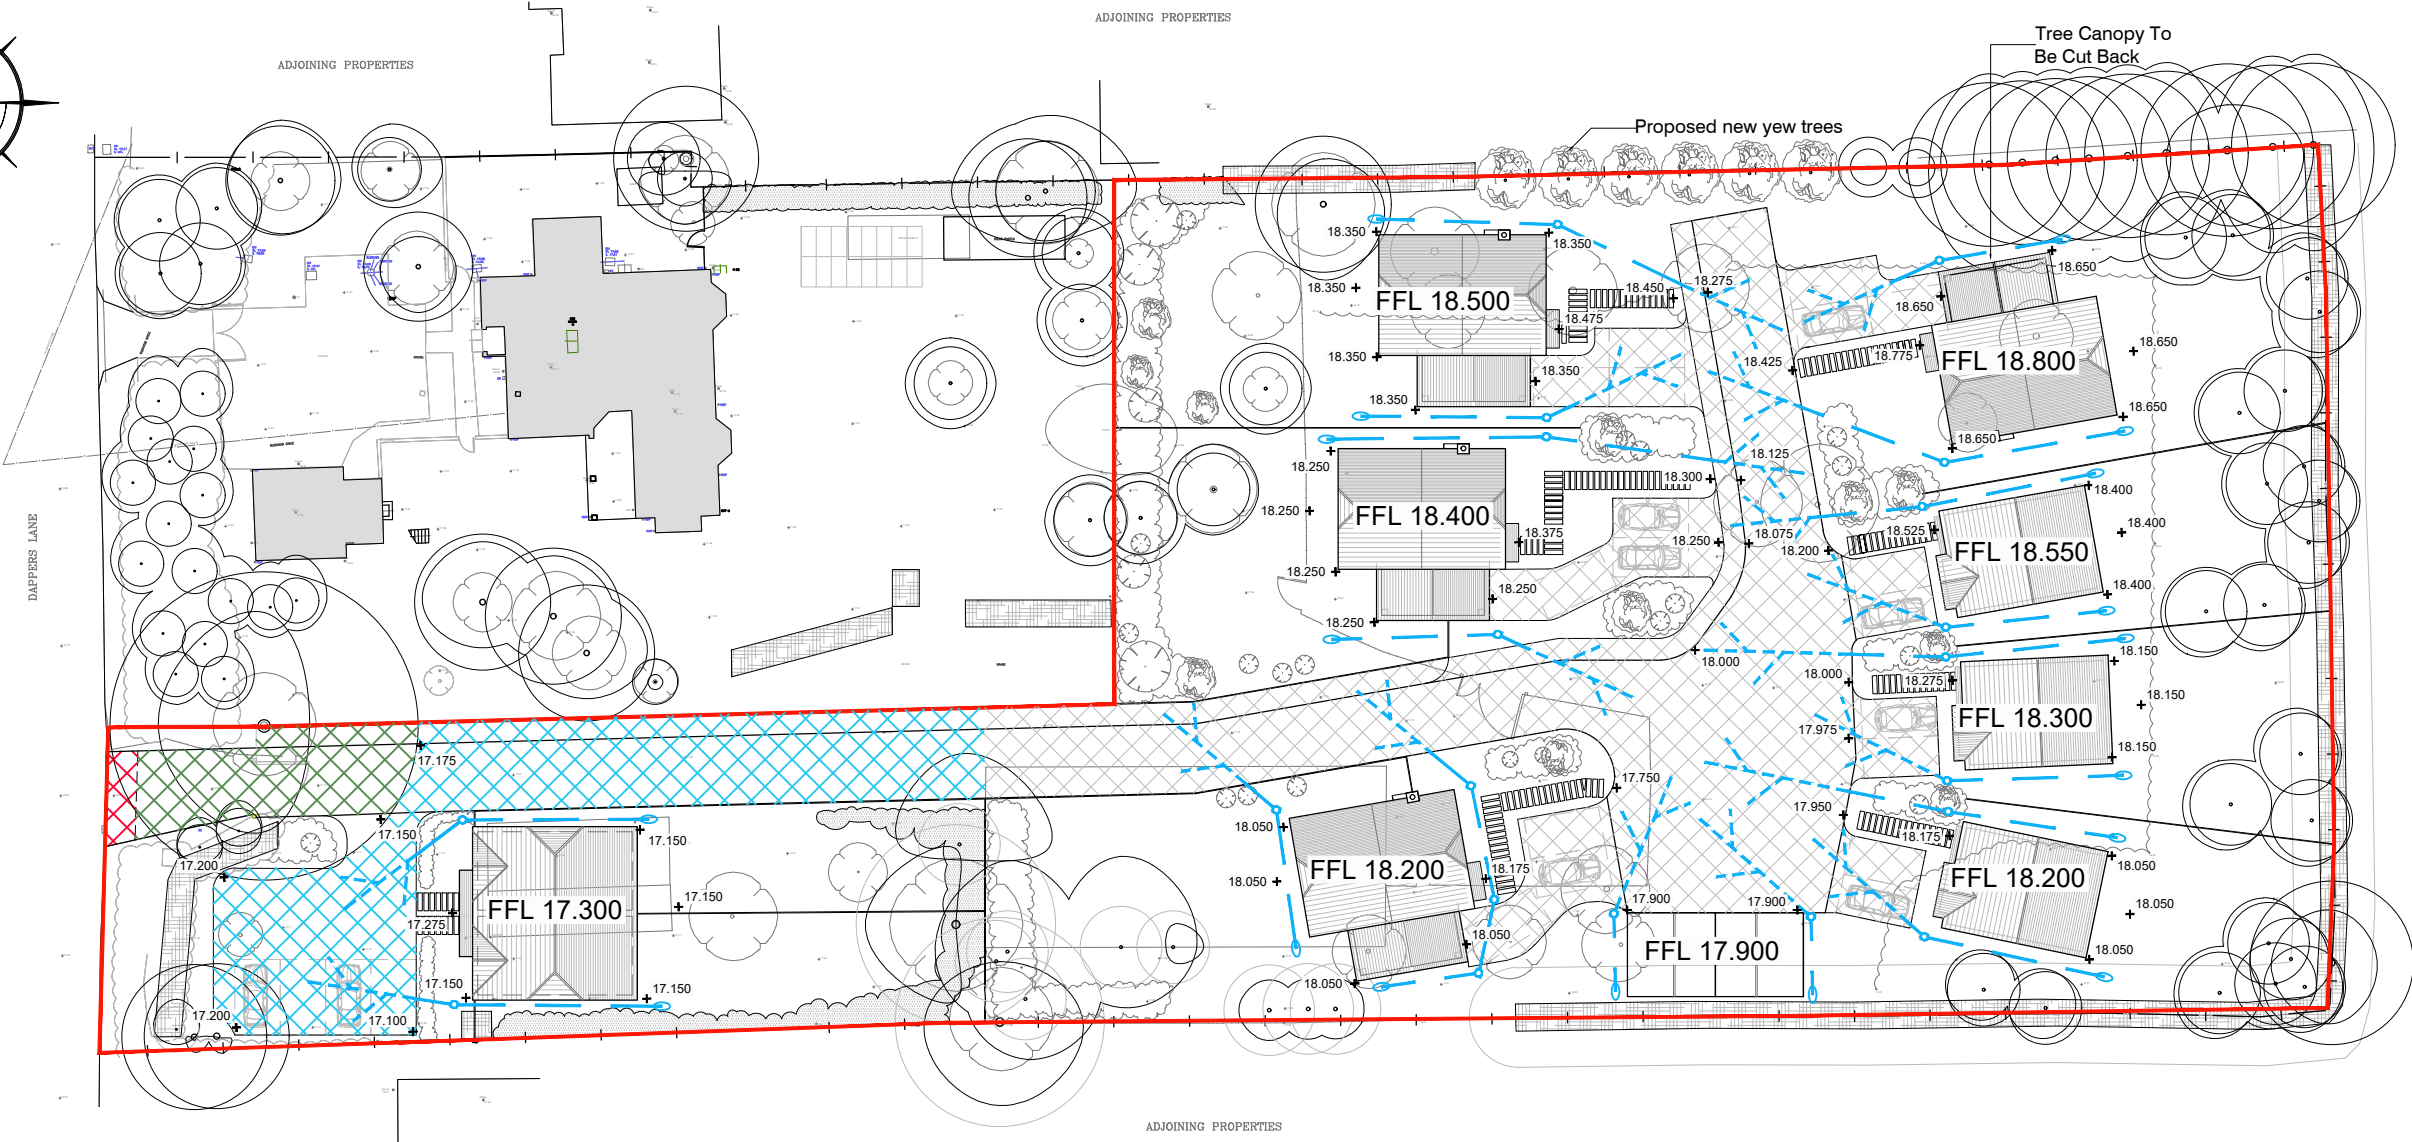


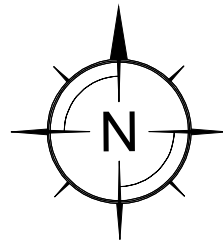

Surface Finishes Legend:

- PV1 Permeable Block Paving Carriageway - Voided Subbase
- PV2 Permeable Block Paving Carriageway - Permavoid
- PV3 Permeable Block Paving Carriageway - No-dig construction
- PV4 Permeable Block Paving Footway
- PV5 Permeable Block Paving Drive
- PV6 Proposed paving flags
- To West Sussex standard details

Drainage Legend:

- Area A Voided subbase with infiltration to ground
- Area B 300mm thick permavoid with infiltration to ground 386m²
- Area of no-dig permeable construction to existing ground levels Infiltration to ground
- Impermeable full depth construction and tie in to WSCC standard details Subject to Section 278 agreement
- Private Type 4 Storm Water Inspection Chamber
- Private Storm Water Rodding Eye
- Perforated pipework to subbase

GENERAL NOTES:

- All dimensions to be checked on site. All details and dimensions relating to sub-Contractors work must be checked and agreed between the sub-Contractor or supplier and the general Contractor.
- This drawing is to be read in conjunction with all relevant Architect's and Engineer's drawings and specification.
- The main Contractor is responsible for ensuring the stability of the structure whilst the works are in progress.
- Any information given regarding existing underground services is given in good faith after consultation with the relevant authority. No liability is accepted by the Consultant and the main Contractor is responsible for obtaining and checking all information and taking due care and attention whilst undertaking the works.

A	06.11.19	MJP	Drainage updated	MK
REV	DATE	INT	DESCRIPTION	CHK

Issue Status **FOR PLANNING**

The Civil Engineering Practice
11 Tungsten Building
George Street
Fishergate
Sussex
BN41 1RA
01273 424424
reception@civil.co.uk
www.civil.co.uk

CLIENT Oceanview Developments
PROJECT The Laurels
Dappers Lane
Angmering
TITLE Proposed Drainage Strategy Plan

DRAWN	DATE	PROJECT NO.	2326
M Pacifico	Oct 2019		
ENGINEER	CHECKED	REV	
M Kempshall	SRM		
SCALE			
1:500 @ A3			

101 A