




Planting Area No. 1

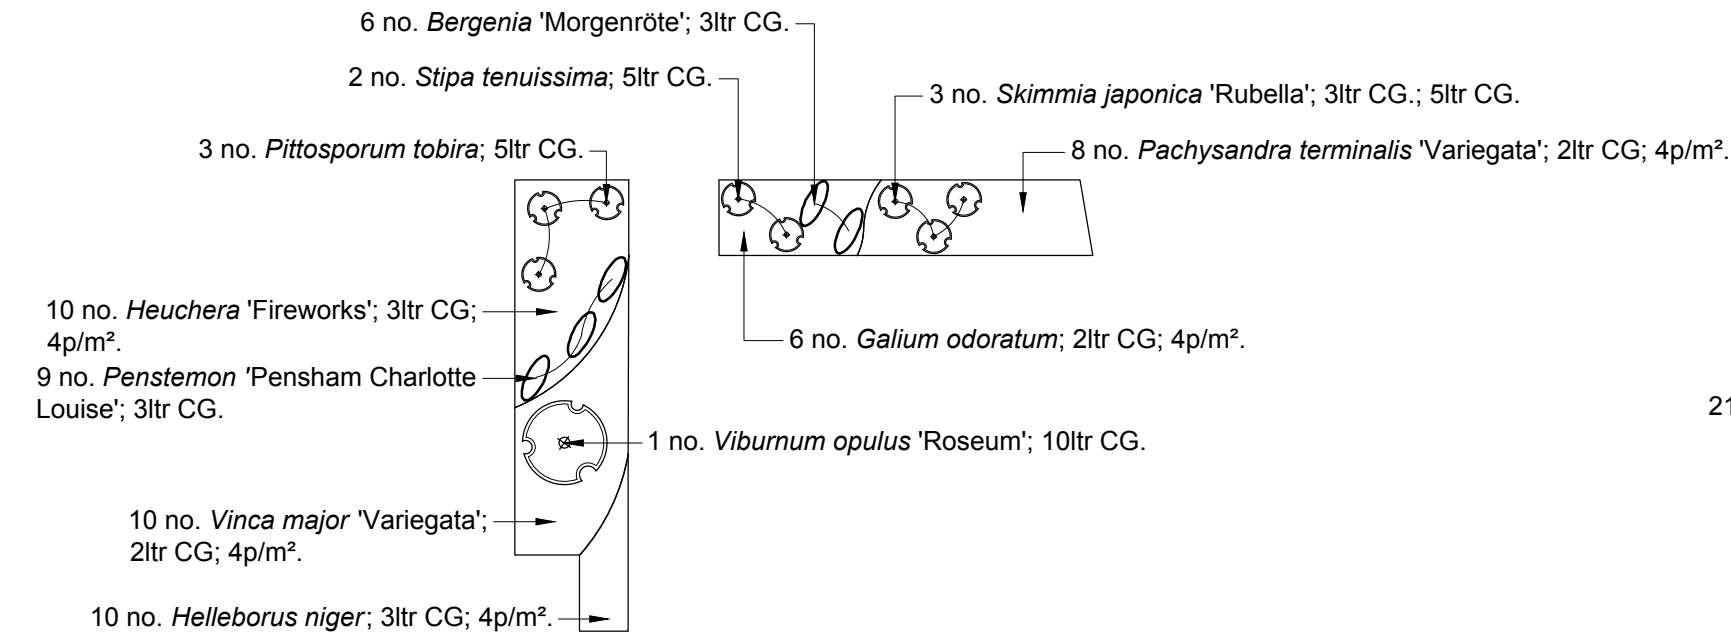


Planting Area No. 2

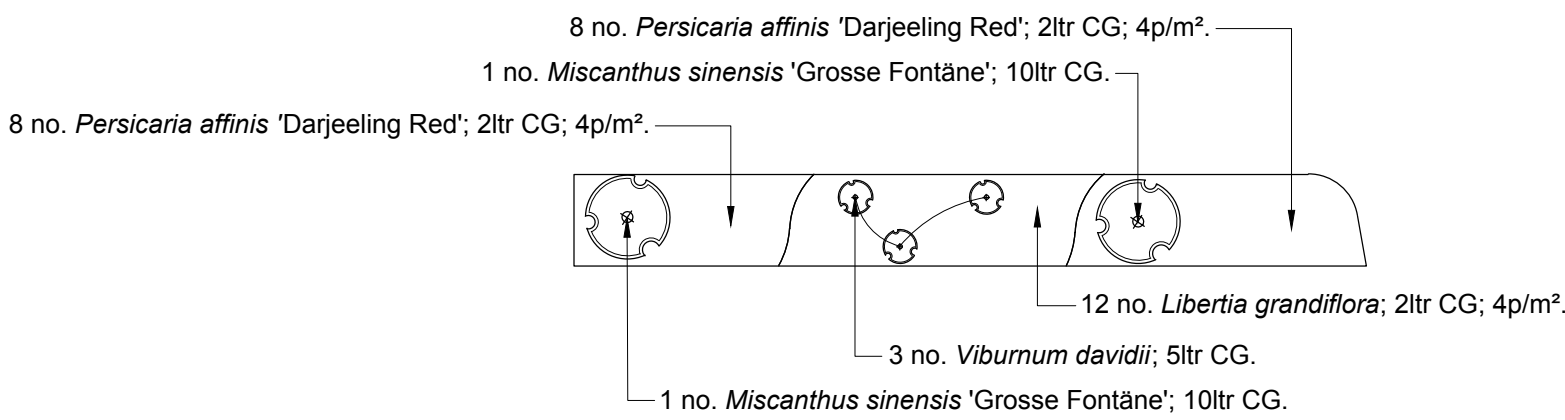


Planting Area No. 3

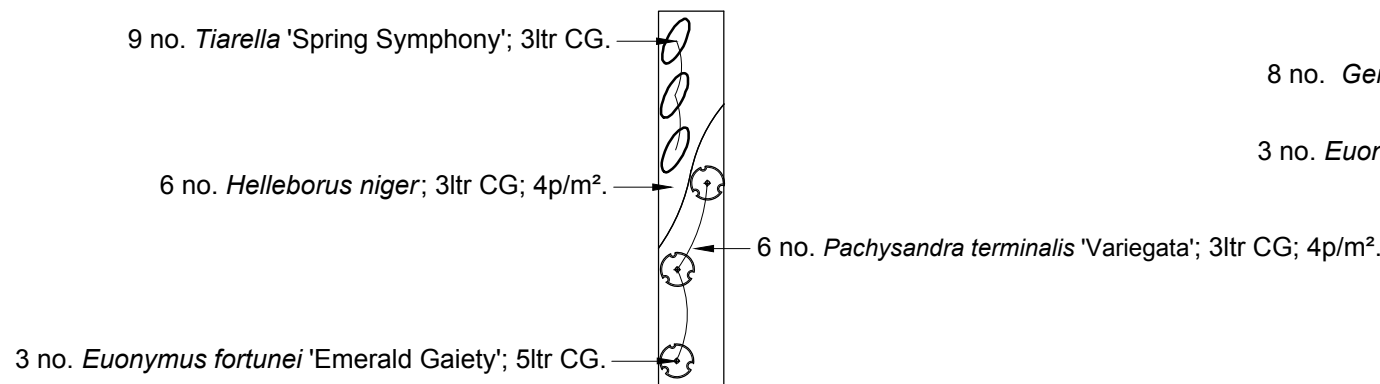


Planting Area No. 5

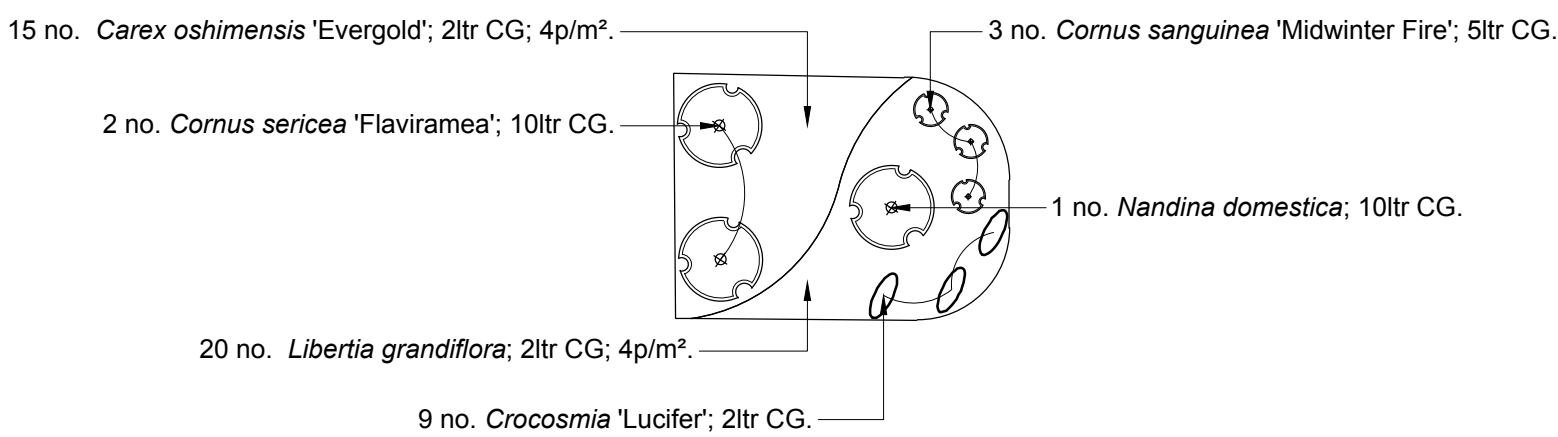


Planting Area No. 6

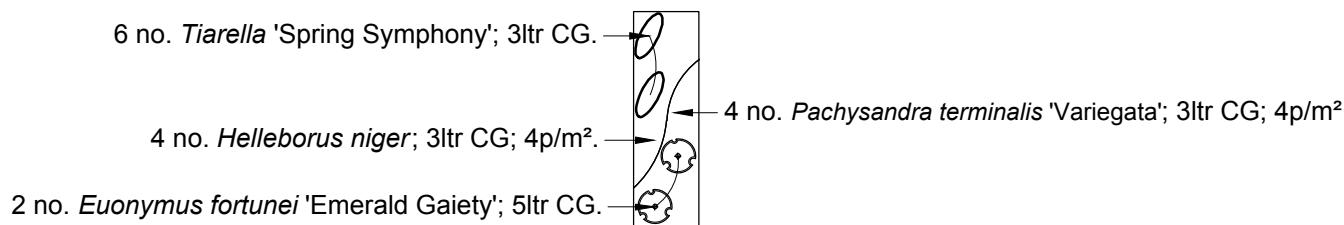


Planting Area No. 7

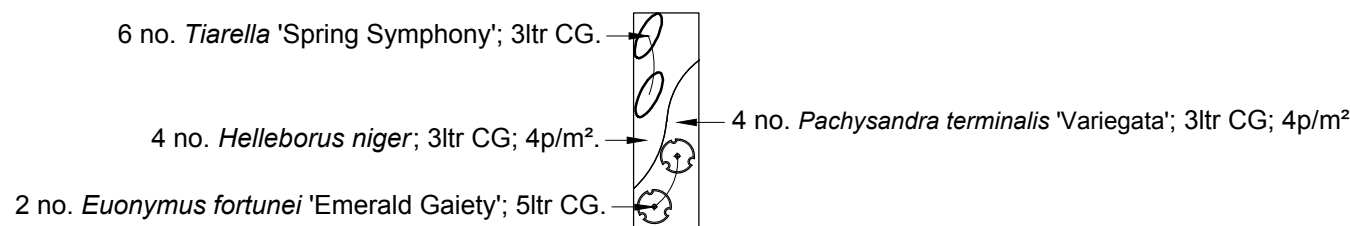


Planting Area No. 8

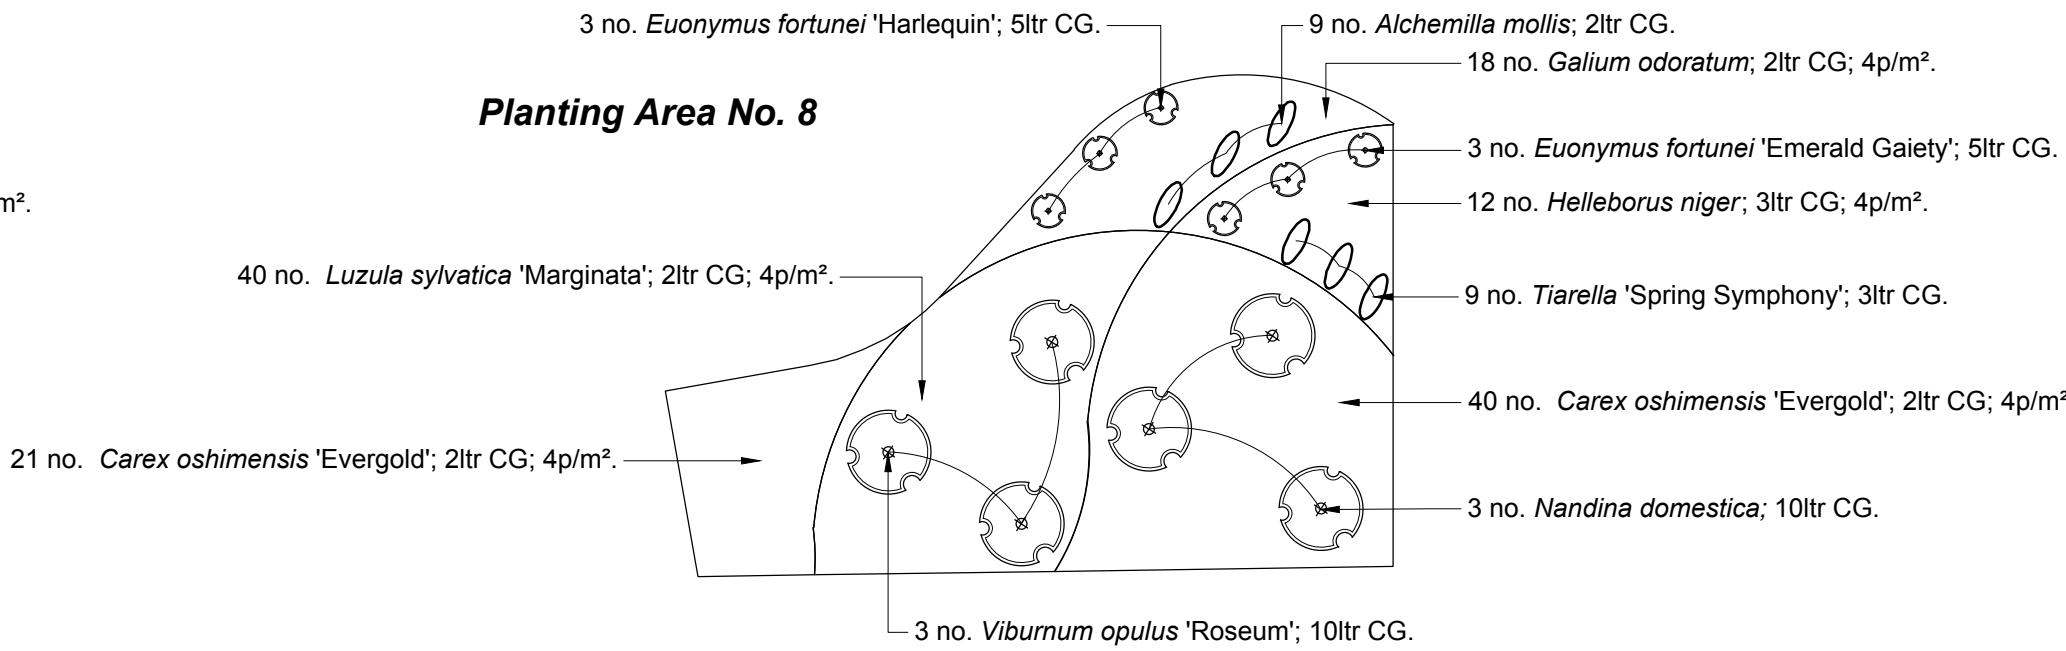


Planting Area No. 9

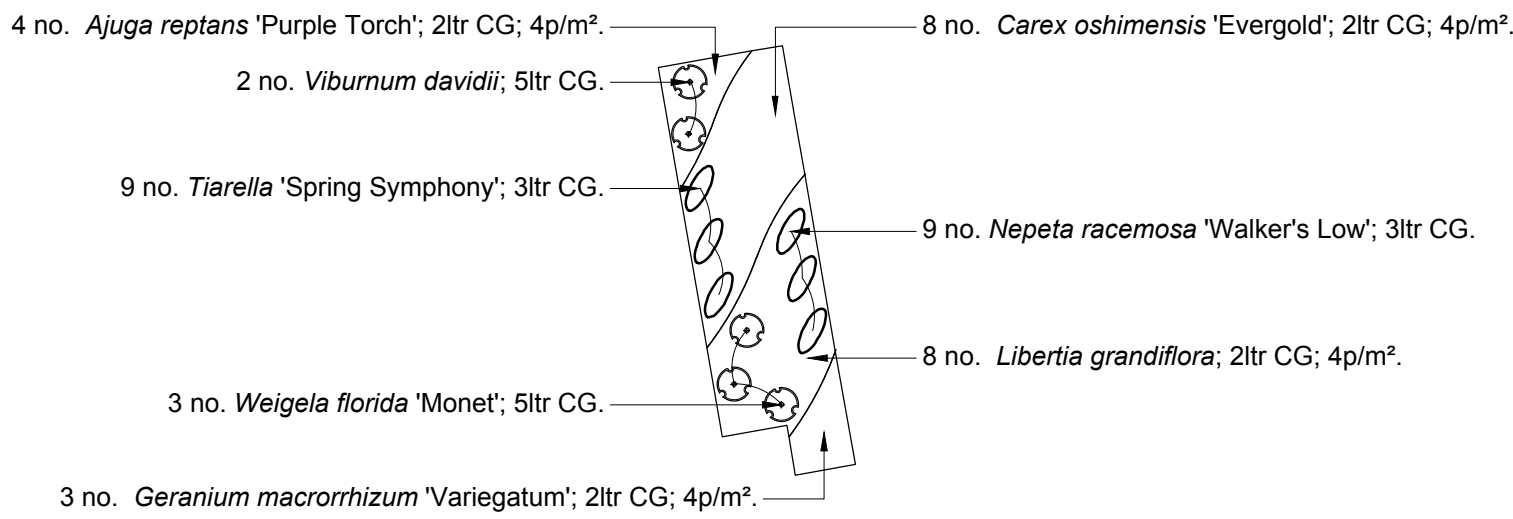


Planting Area No. 4

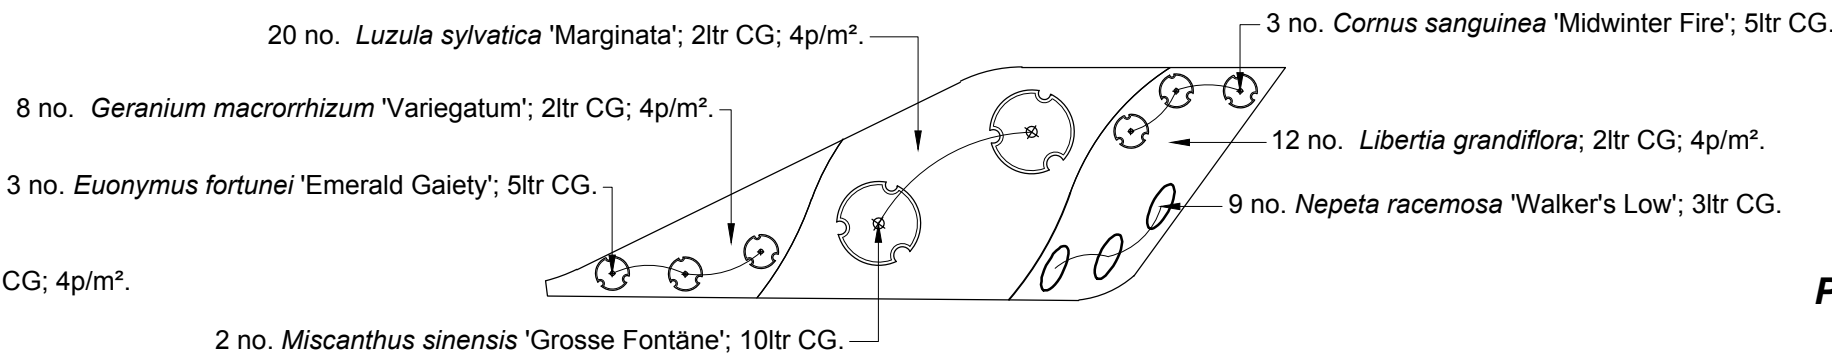


Planting Area No. 13

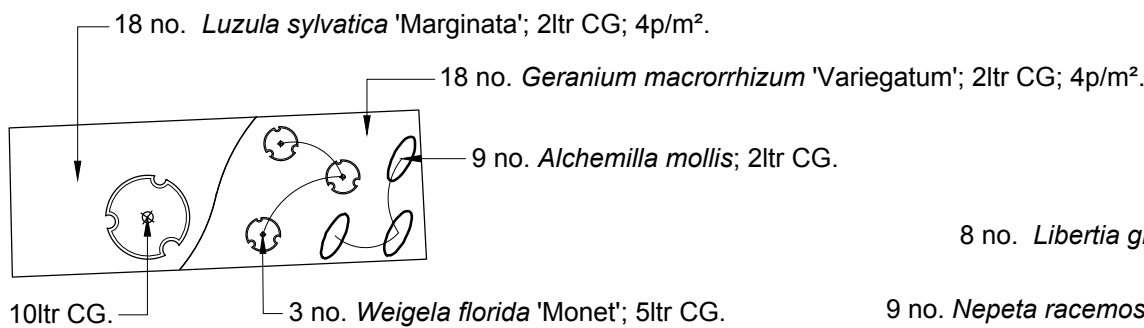


Planting Area No. 12

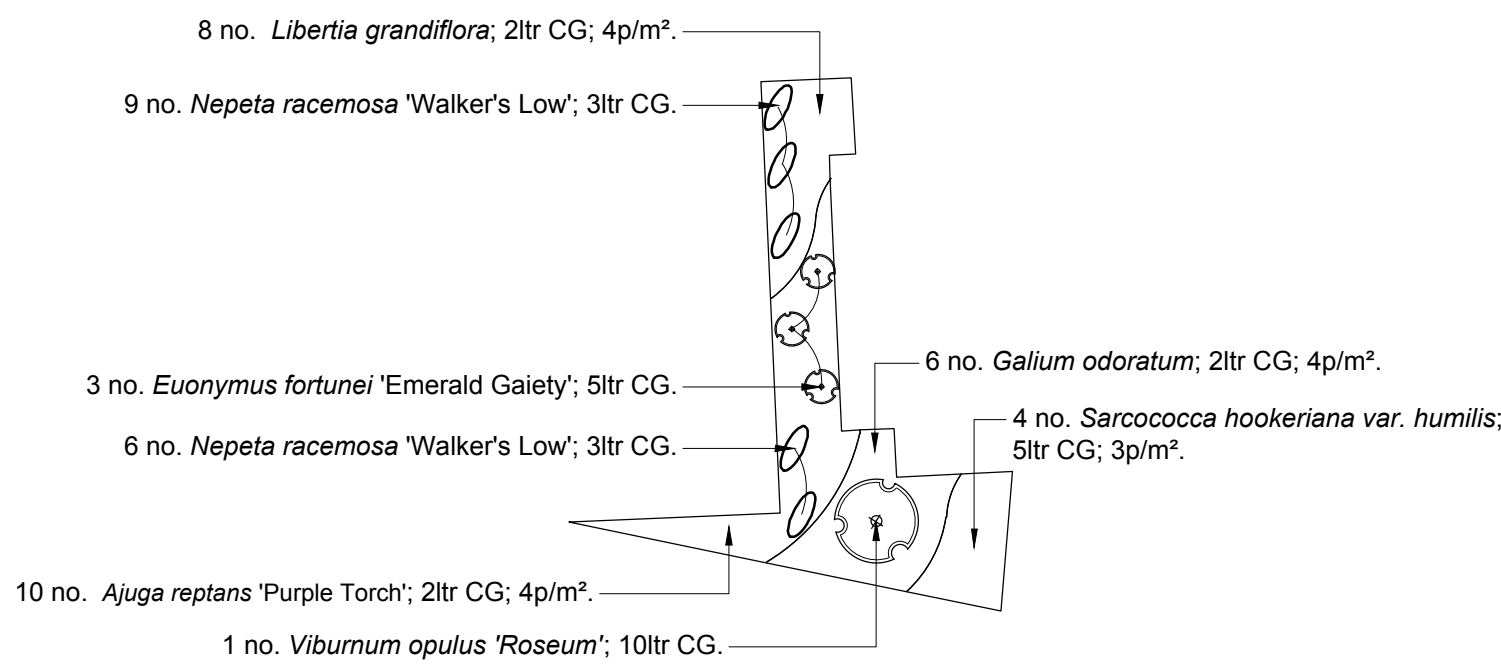


Planting Area No. 11

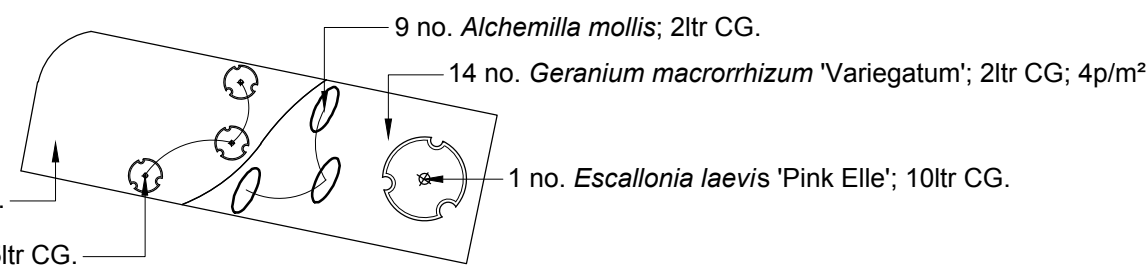


Planting Area No. 10

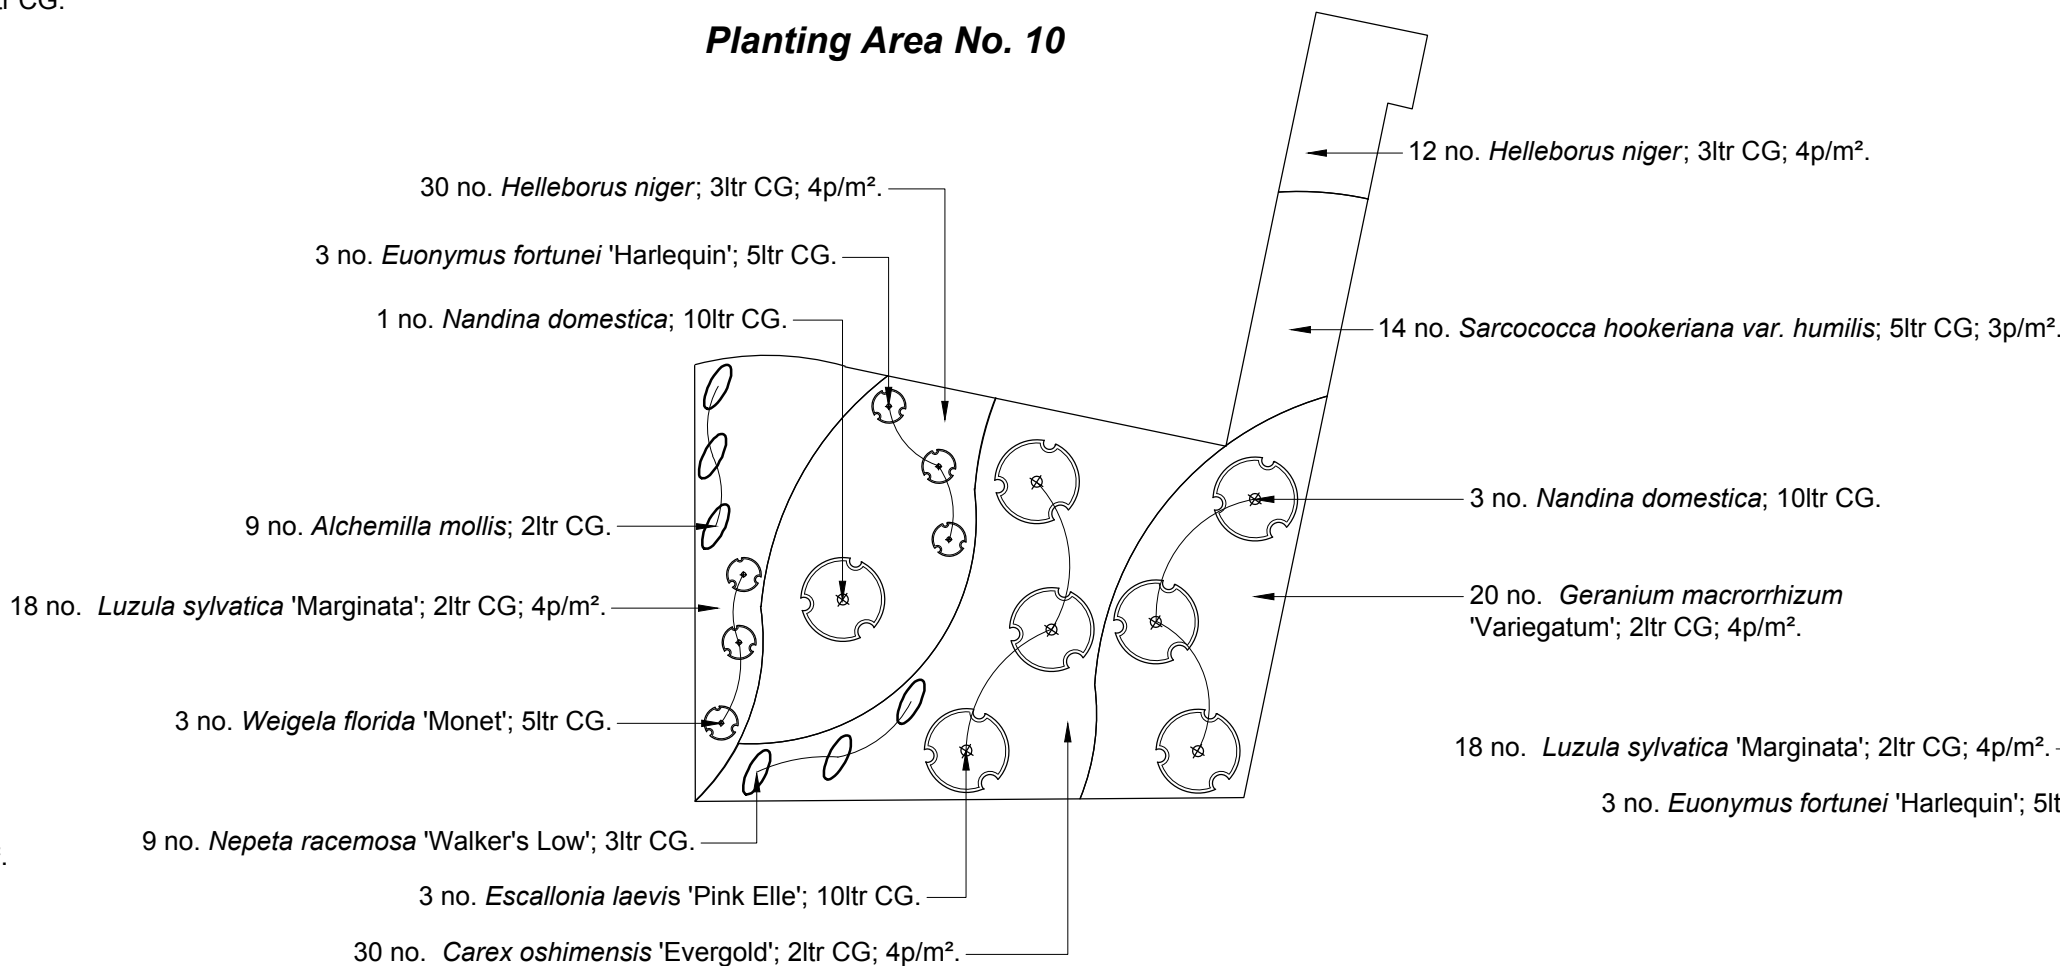


Planting Area No. 17

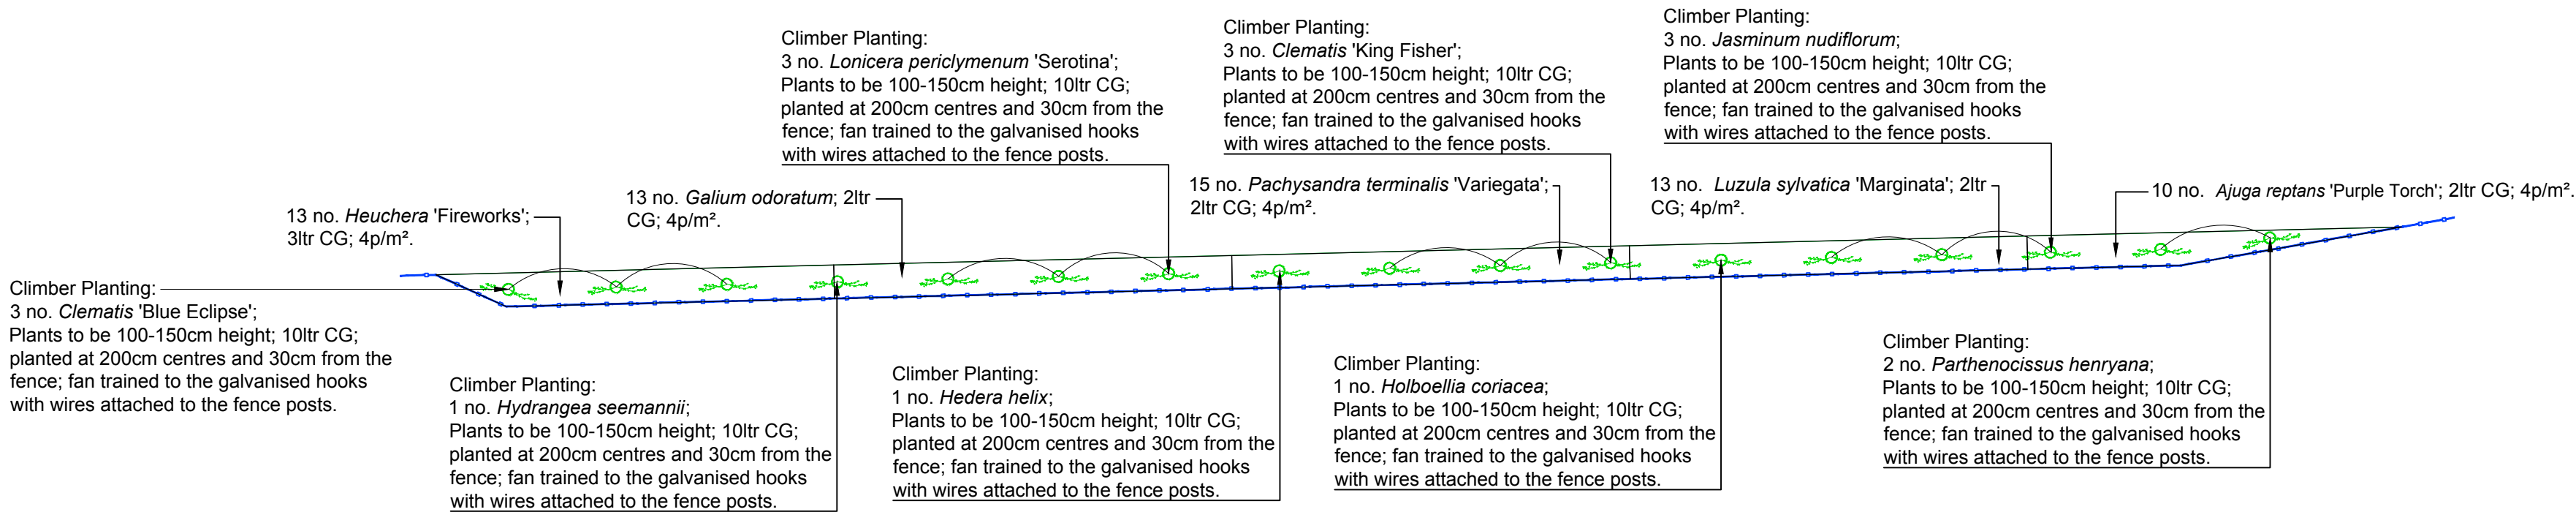


Planting Area No. 16

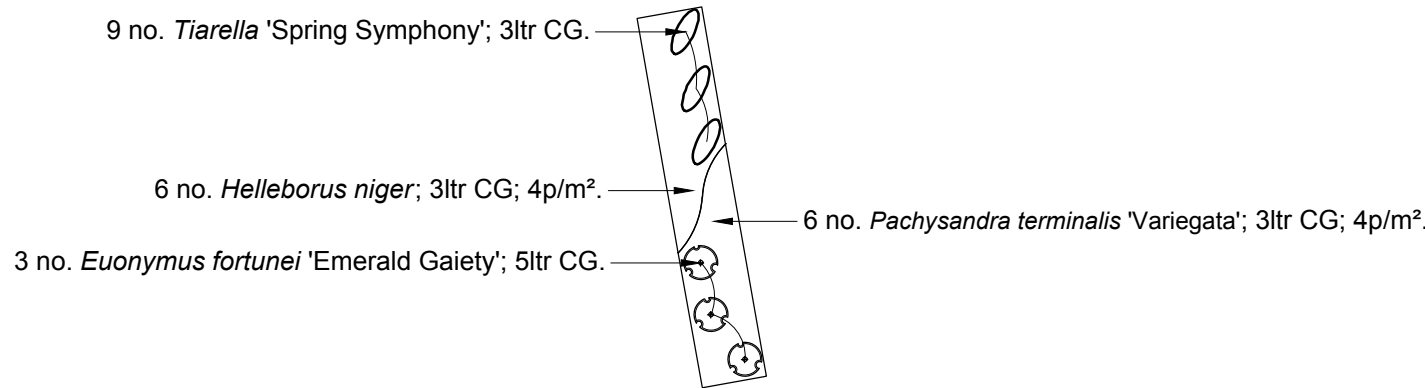

Planting Area No. 15

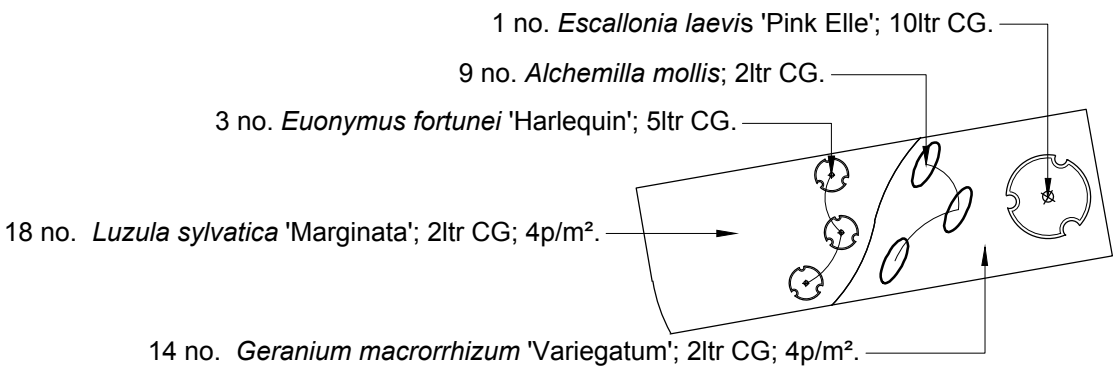

Planting Area No. 14

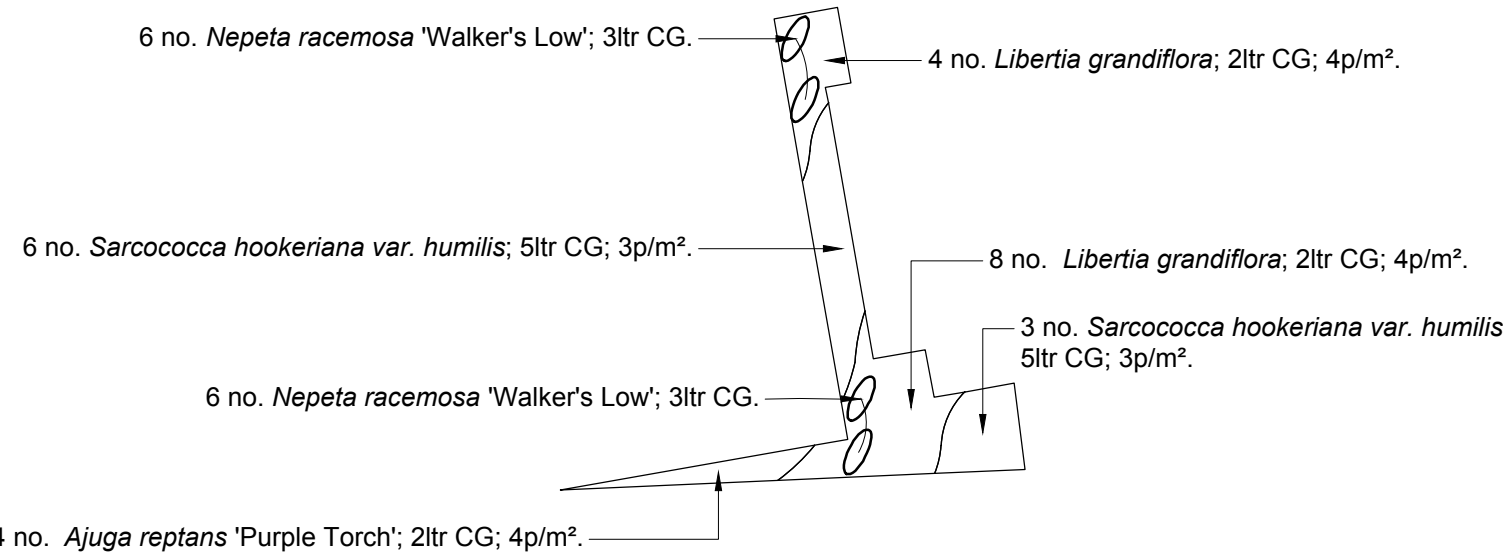

Legend

- Proposed - Planting Areas
- Proposed - Ornamental Shrub/ Grasses Planting
- Proposed - Herbaceous Planting
- Proposed - Climber Planting

Soil Specification

Proposed Ornamental Planting
All proposed Ornamental Planting areas to be minimum 300 mm depth subsoil overlain with a minimum of 300 mm depth of topsoil tested and certified to achieve BS 3882: 2015. Topsoil to be tested and certified by a Soil Scientist.

Mulching
All proposed feature planting areas to be overlain with 75mm depth Ornamental Bark Mulch. Planting areas to be mulched with fine graded ornamental bark mulch; 5 - 35mm nominal particle size; BS4970:1987.

- Dimensions shall not be scaled. All dimensions to be checked on site. All details and dimensioning relating to Sub-contractor's or Supplier's work must be checked and agreed between the Sub-contractor or the Supplier and the Main Contractor.
- Drawing is to be read in conjunction with all relevant Landscape Architect's drawings and specification.
- All alternatives to proposed materials to be fit for purpose, of equal quality and subject to Landscape Architect's approval.
- For detailed hard and soft landscape scheme proposals refer to LLD1834-LAN-DWG-100 - Hard and Soft General Arrangement; LLD1834-LAN-DWG-201/202 - Detailed Planting Plans - Infrastructure Planting; LLD1834-LAN-DWG-203 - Detailed Planting Plans - Ornamental Planting; LLD1834-LAN-SCH-001 - Detailed Planting Schedule and Specification
- For detailed Soft Landscape specification: LLD1834-LAN-SPE-001 - Soft Landscape Specification.

PLANNING ISSUE

Rev	Description	Date	Initials
01	Planning Issue	14.11.19	TT
00	Draft Issue	25.10.19	EZ

LIZARD
Landscape Design and Ecology
The Old Bank, 34 South Street, Tarring, Worthing, West Sussex, BN14 7LH
T. 01903 216033 E. lizardlandscape@btconnect.com W. lizardlandscape.co.uk

Client ECE Planning Project Title and Location The Laurels Dapper's Lane, Angmering, West Sussex	Drawing Title Detailed Planting Plan 3 of 3 Ornamental Planting
Scale 1:100@A1	Drawn EZ
Approved TT	Date 25.10.19
Drawing No LLD1834-LAN-DWG-203	Revision 01

Detailed Planting Plan - Ornamental Planting
The Laurels, Dapper's Lane, Angmering, West Sussex

