




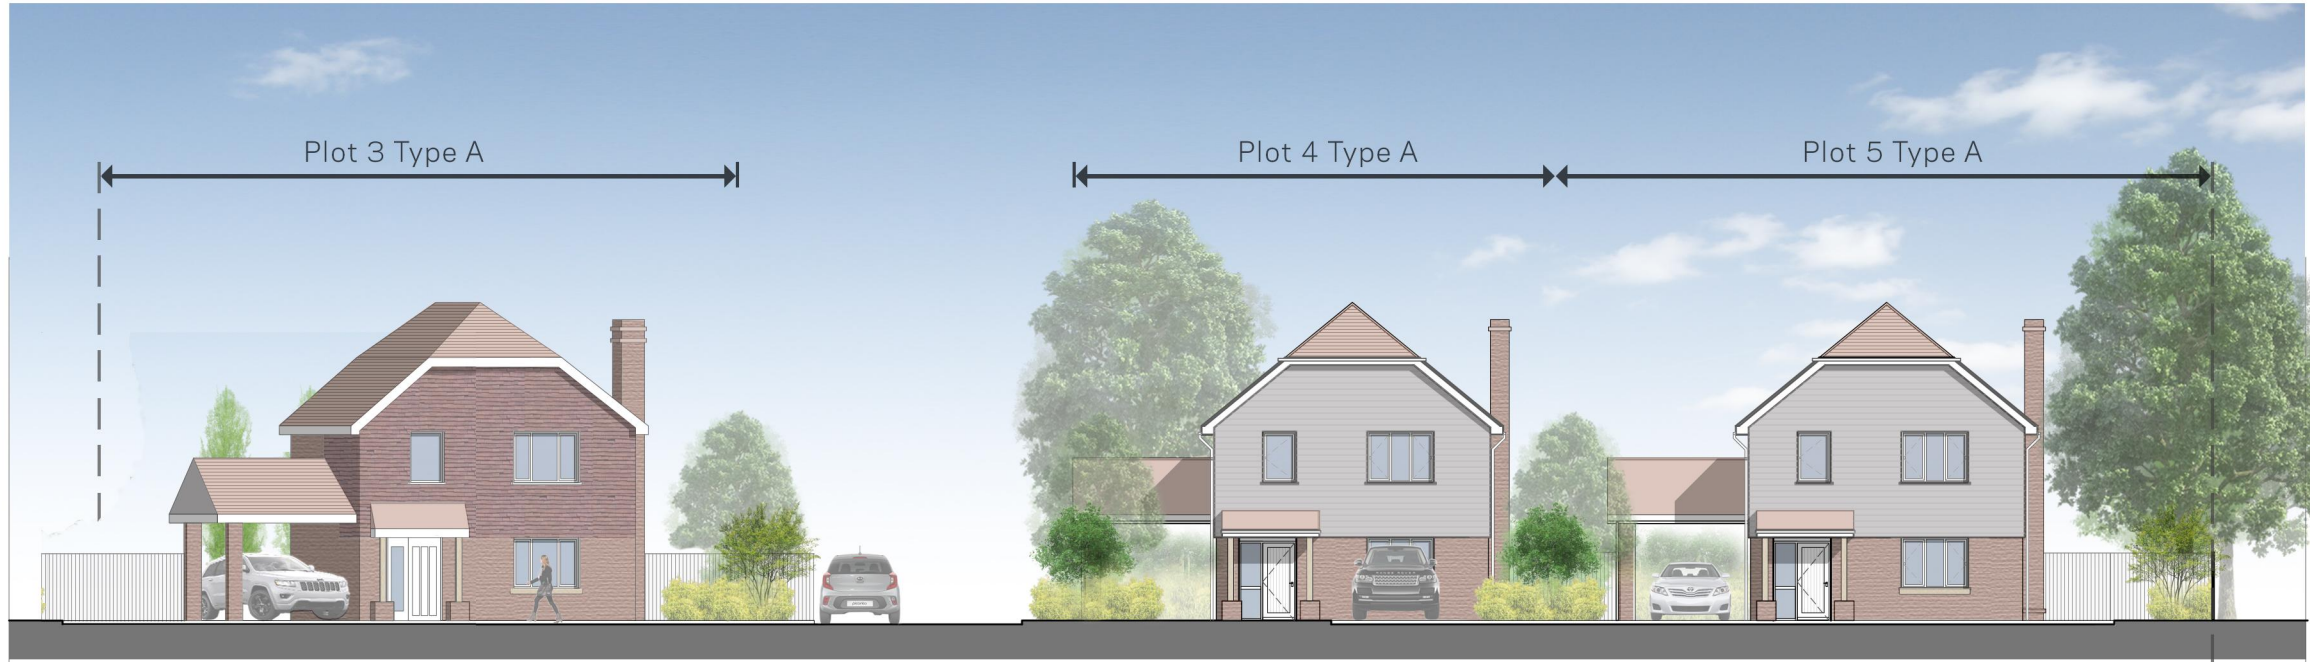

Section AA

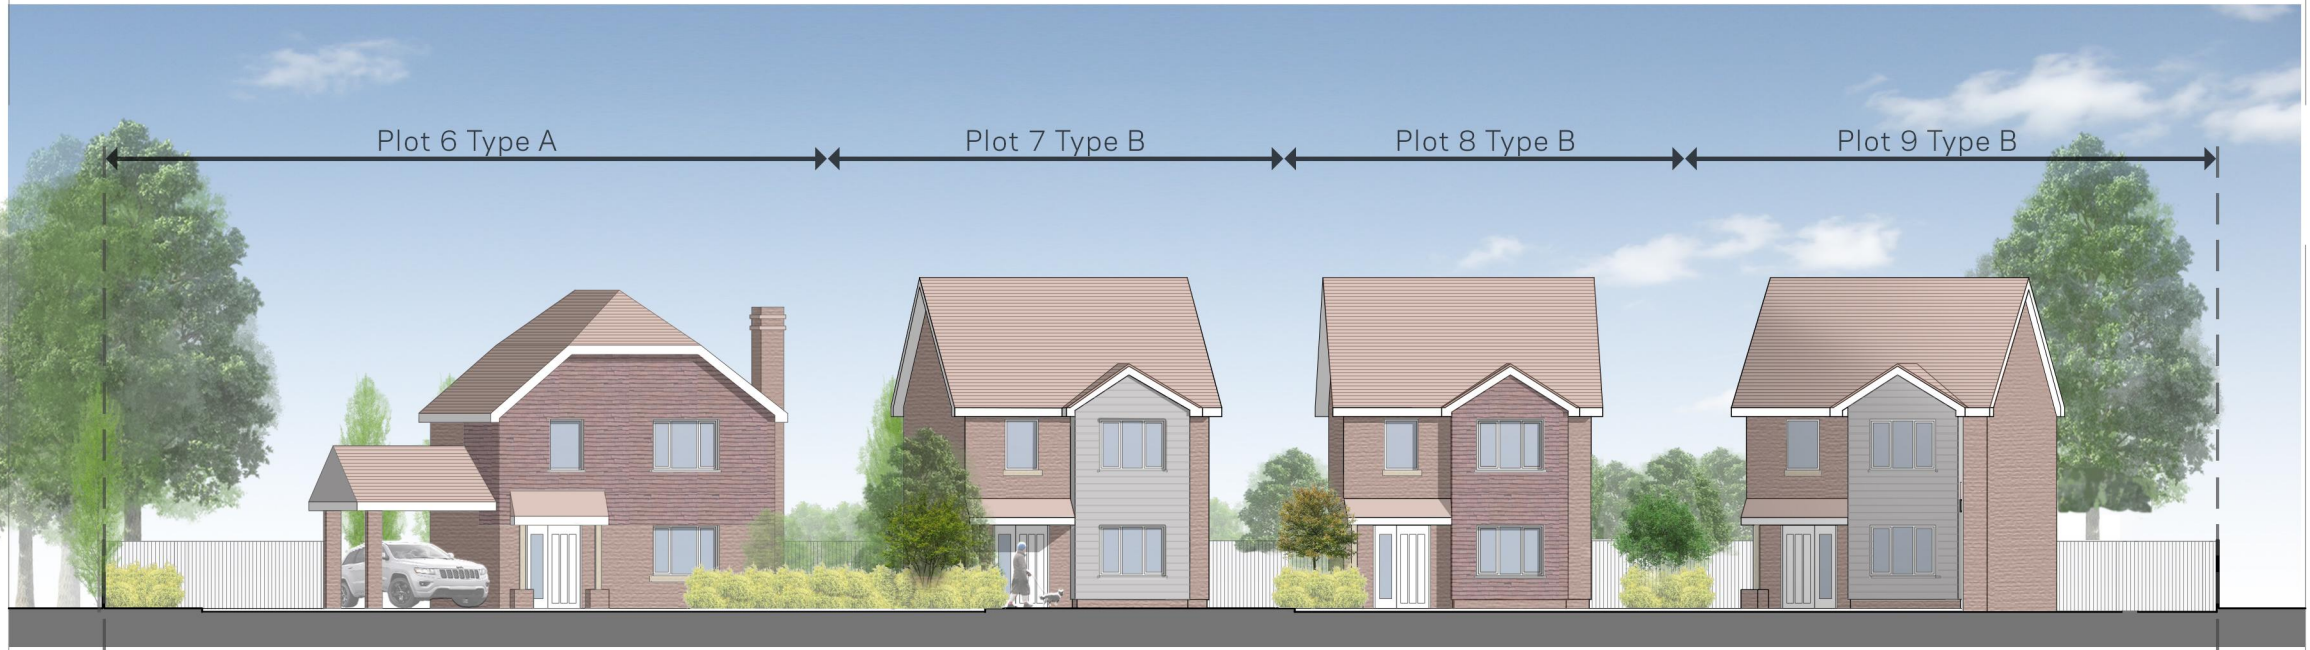

Section BB

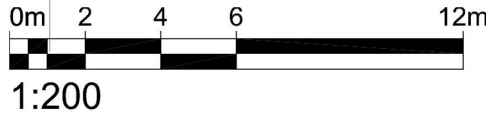

mohsin cooper ARCHITECTS MOHSIN COOPER LIMITED, 7 HOVE MANOR PARADE, HOVE STREET, HOVE, EAST SUSSEX, BN3 2DF www.mohsincooper.com © COPYRIGHT EXISTS ON THE DESIGN AND INFORMATION SHOWN ON THIS DRAWING REV DATE CHK - - -	THE CONTRACTOR MUST VERIFY ALL DIMENSIONS ON SITE BEFORE MAKING SHOP DRAWINGS OR COMMENCING WORK OF ANY KIND. NO DIMENSIONS TO BE SCALED FROM THIS DRAWING - THE BOUNDARIES SHOWN ARE BASED ON INFORMATION BY OTHERS. ALL BOUNDARIES TO BE VERIFIED ON SITE PRIOR TO COMMENCING CONSTRUCTION. - TOPOGRAPHICAL LEVELS TO BE CONFIRMED. - DESIGN & QUOTED AREAS ARE SUBJECT TO DESIGN DEVELOPMENT & STATUTORY CONSENTS. - ALL SURVEY INFORMATION SHOWN IS SUBJECT TO FURTHER SITE INVESTIGATION DURING DEMOLITION.	SCALE : 1/200 @ A3 DRAWN : MC DATE : NOV 19 CHECKED : MC DATE : NOV 19 STATUS: Planning Application	PROJECT : New Dwellings At The Laurels, Dappers Lane, Angmering CLIENT : Oceanview Developments Ltd. DRAWING TITLE : Street Scene Section AA & BB	NUMBER: 0310-P022 REVISION: -
---	---	--	---	---