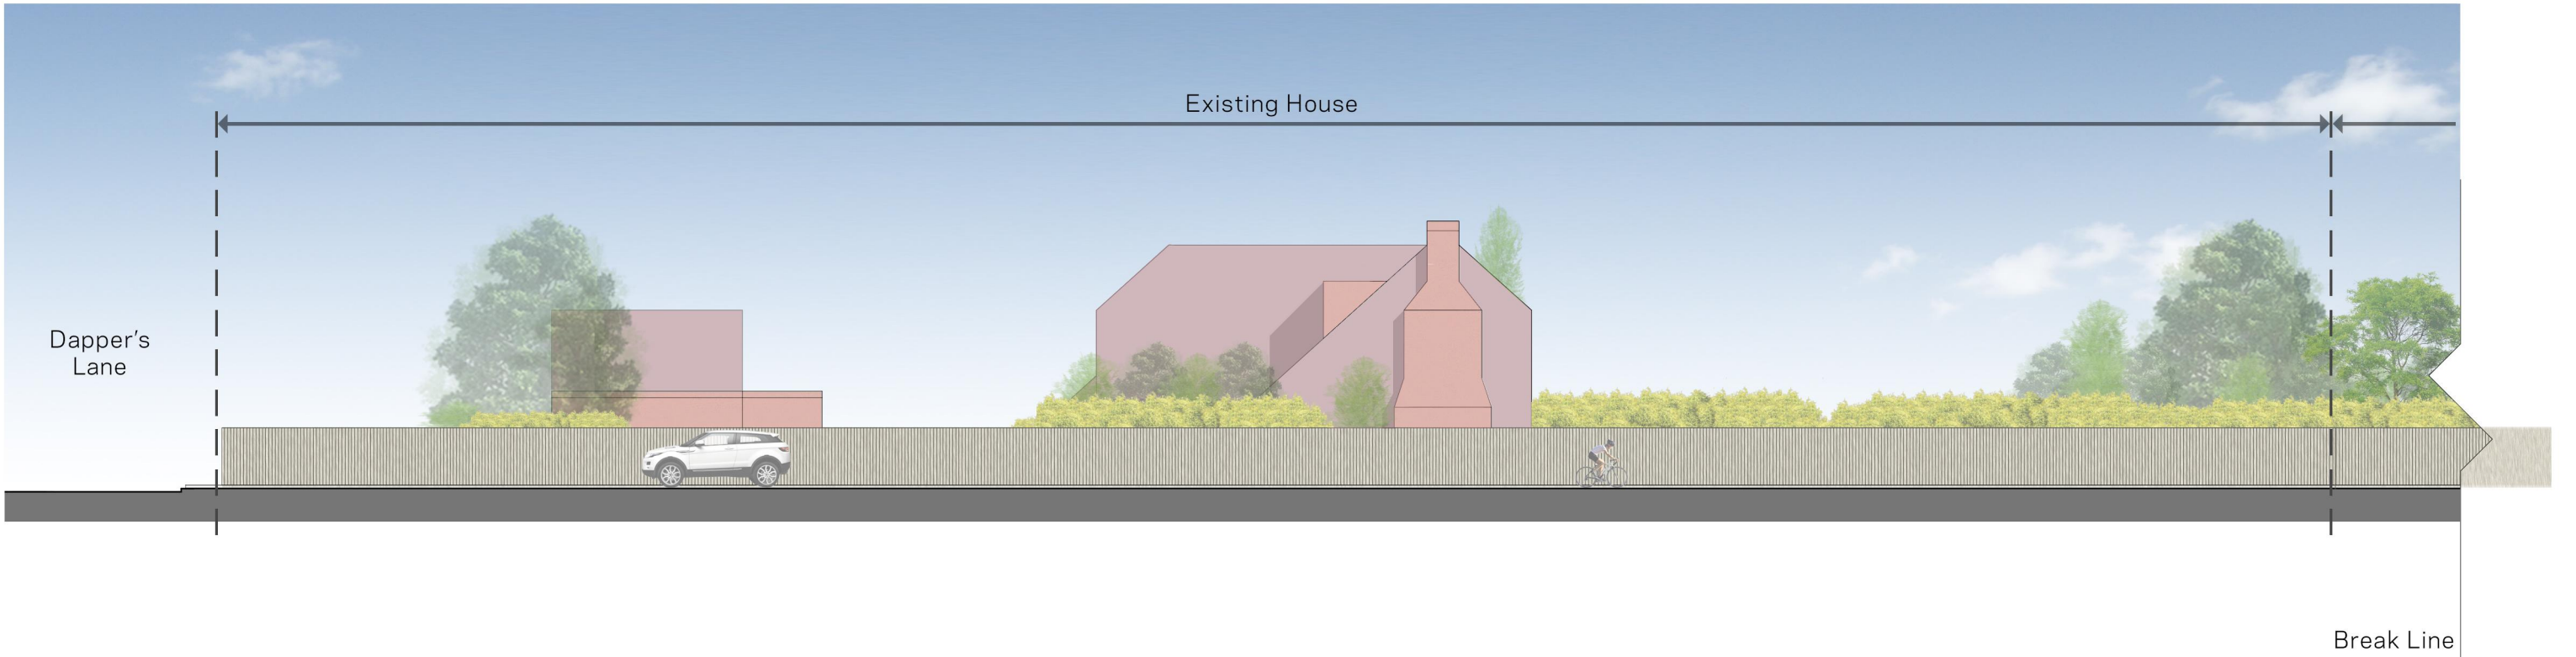


mohsin cooper ARCHITECTS MOHSIN COOPER LIMITED, 7 HOVE MANOR PARADE, HOVE STREET, HOVE, EAST SUSSEX, BN3 2DF www.mohsincooper.com ARUN DISTRICT COUNCIL APPROVES DESIGN AND INFORMATION SHOWN ON THIS DRAWING REVDATECHK - - -	THE CONTRACTOR MUST VERIFY ALL DIMENSIONS ON SITE BEFORE MAKING SHOP DRAWINGS OR COMMENCING WORK OF ANY KIND. NO DIMENSIONS TO BE SCALED FROM THIS DRAWING - THE BOUNDARIES SHOWN ARE BASED ON INFORMATION BY OTHERS. ALL BOUNDARIES TO BE VERIFIED ON SITE PRIOR TO COMMENCING CONSTRUCTION. - TOPOGRAPHICAL LEVELS TO BE CONFIRMED. - DESIGN & QUOTED AREAS ARE SUBJECT TO DESIGN DEVELOPMENT & STATUTORY CONSENTS. - ALL SURVEY INFORMATION SHOWN IS SUBJECT TO FURTHER SITE INVESTIGATION DURING DEMOLITION.	SCALE :1/200 @ A3 DRAWN :MC DATE :NOV 19 CHECKED :MC DATE :NOV 19 STATUS: Planning Application	PROJECT : New Dwellings At The Laurels, Dappers Lane, Angmering CLIENT : Oceanview Developments Ltd. DRAWING TITLE : Street Scene Section CC	NUMBER: 0310-P023 REVISION: -
--	---	--	--	---