

[REDACTED]

**From:** [REDACTED] <[REDACTED]@southernwater.co.uk>

**Sent:** 03 January 2020 10:20

**To:** Planning.Responses <Planning.Responses@arun.gov.uk>

**Subject:** A/166/19/RES: - The Laurels, Dappers Lane, Angmering BN16 4EN.

Dear Sir/Madam,

Please find attached Southern Water's response regarding the above planning consultation.

Yours faithfully,

[REDACTED]

**Joff Edevane**  
Growth Planning Lead, Business Channels




from  
Southern Water

This e-mail is intended solely for the person or organisation to which it is addressed. It may contain privileged and confidential information. If you are not the intended recipient, you are prohibited from copying, disclosing or distributing this e-mail or its contents (as it may be unlawful for you to do so) or taking any action in reliance on it. If you receive this e-mail by mistake, please delete it then advise the sender immediately. Without prejudice to the above prohibition on unauthorised copying and disclosure of this e-mail or its contents, it is your responsibility to ensure that any onward transmission, opening or use of this message and any attachments will not adversely affect your or the onward recipients' systems or data. Please carry out such virus and other such checks as you consider appropriate. An e-mail reply to this address may be subject to monitoring for operational reasons or lawful business practices. This e-mail is issued by Southern Water Services Limited, company number 2366670, registered in England and having its registered office at Southern House, Yeoman Road, Worthing, BN13 3NX, England. In sending this e-mail the sender cannot be deemed to have specified authority and the contents of the e-mail will have no contractual effect unless (in either case) it is otherwise agreed between Southern Water Services Limited and the recipient.

This message has been scanned for malware by Websense. [www.websense.com](http://www.websense.com)

# SOUTHERN WATER

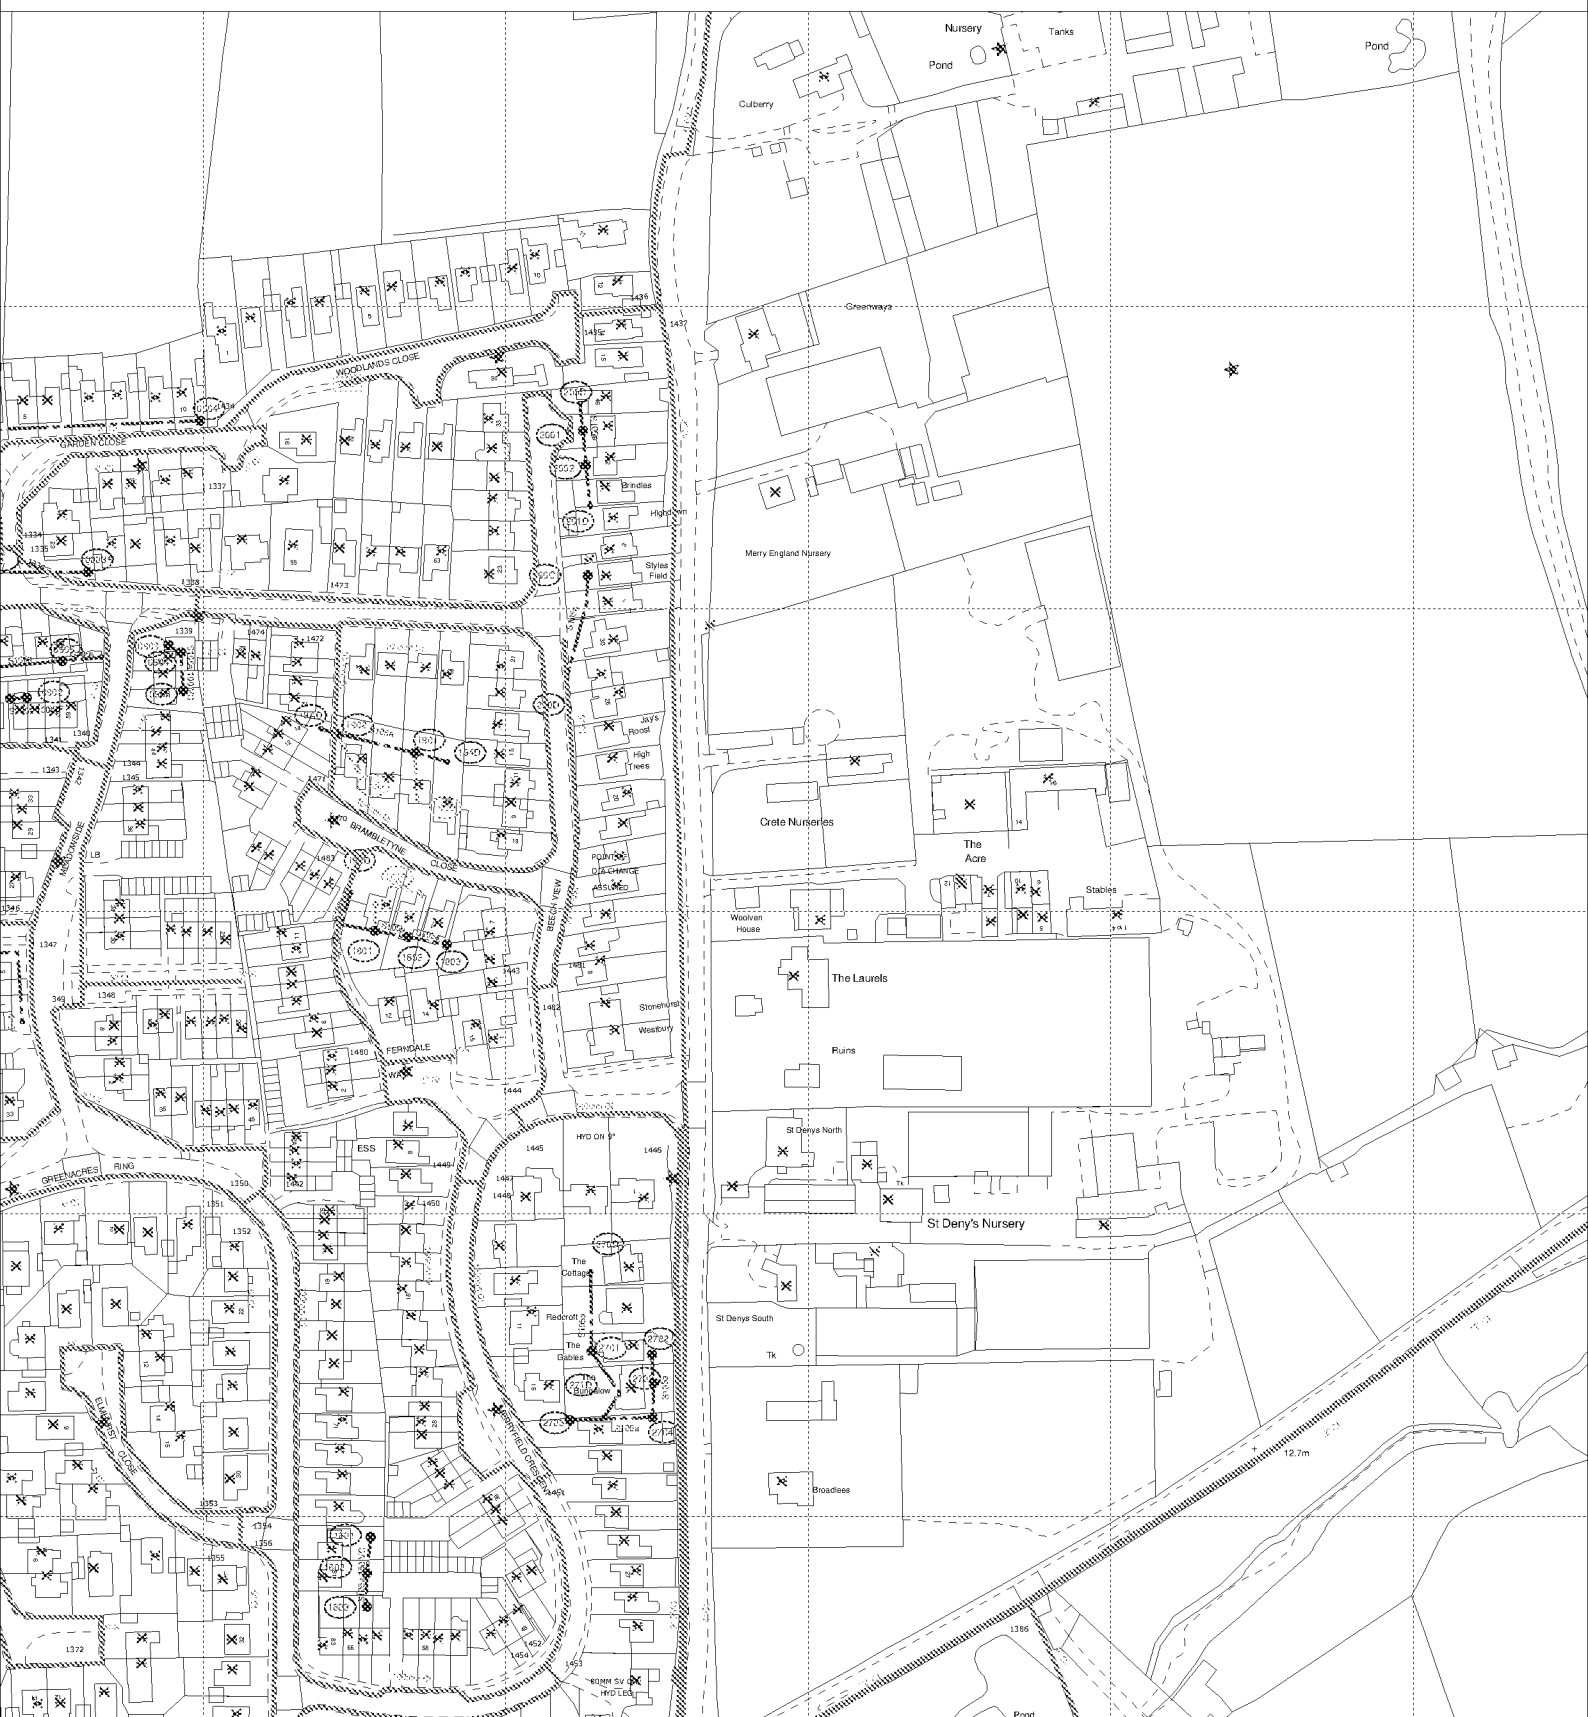

The positions of pipes shown on this plan are believed to be correct, but Southern Water Services Ltd accept no responsibility in the event of inaccuracy. The actual positions should be determined on site.

Based upon Ordnance Survey Digital Data with the permission of the controller of H.M.S.O. Crown Copyright Reserved Licence No. WU 298530

O.S. REF: TQ0704NW

Scale: 1:2500

Screen Print

WARNING: BAC pipes are constructed of Bonded Asbestos Cement

WARNING: Unknown (UNK) materials may include Bonded Asbestos Cement

ARUN DISTRICT COUNCIL A/166/19/RES



Printed By: panditr

Date: 3-1-2020

Southern Water MapGuide Browser

Requested By:



from

**Southern  
Water**

Planning and Development Services  
Arun District Council  
Arun Civic Centre  
Maltravers Road  
Littlehampton  
West Sussex  
BN17 5LF

Your ref  
A/166/19/RES

Our ref  
PLAN-030841

Date  
03/01/2020



Dear Sir/Madam,

**Proposal:** Approval of Reserved Matters following Outline consent (Reference A/74/18/OUT) relating to the layout, scale, appearance and landscaping for the erection of 9no two storey dwellings consisting of 2no two-bedroom dwellings, 3no three-bedroom dwellings and 4no four-bedroom dwellings.

**Site:** A/166/19/RES: - The Laurels, Dappers Lane, Angmering BN16 4EN.

Thank you for your letter dated 02/12/2019.

Southern Water would have no objections to the reserved matters application for appearance, landscaping, layout and scale.

The Council's Building Control officers/technical staff and the Environment Agency should be consulted regarding conditions 14, 15, 16 and 18 for surface water drainage.

For further advice, please contact Southern Water, Southern House, Yeoman Road, Worthing, West Sussex, BN13 3NX (Tel: 0330 303 0119).

Website:  or by email at: 

Yours faithfully,



Joff Edevane  
Growth Planning Lead  
**Business Channels**

Southern Water, Southern House, Yeoman Road, Worthing, West Sussex, BN13 3NX

  
Southern Water Services Ltd, Registered Office: Southern House, Yeoman Road, Worthing, West Sussex, BN13 3NX Registered in England No. 2366670