

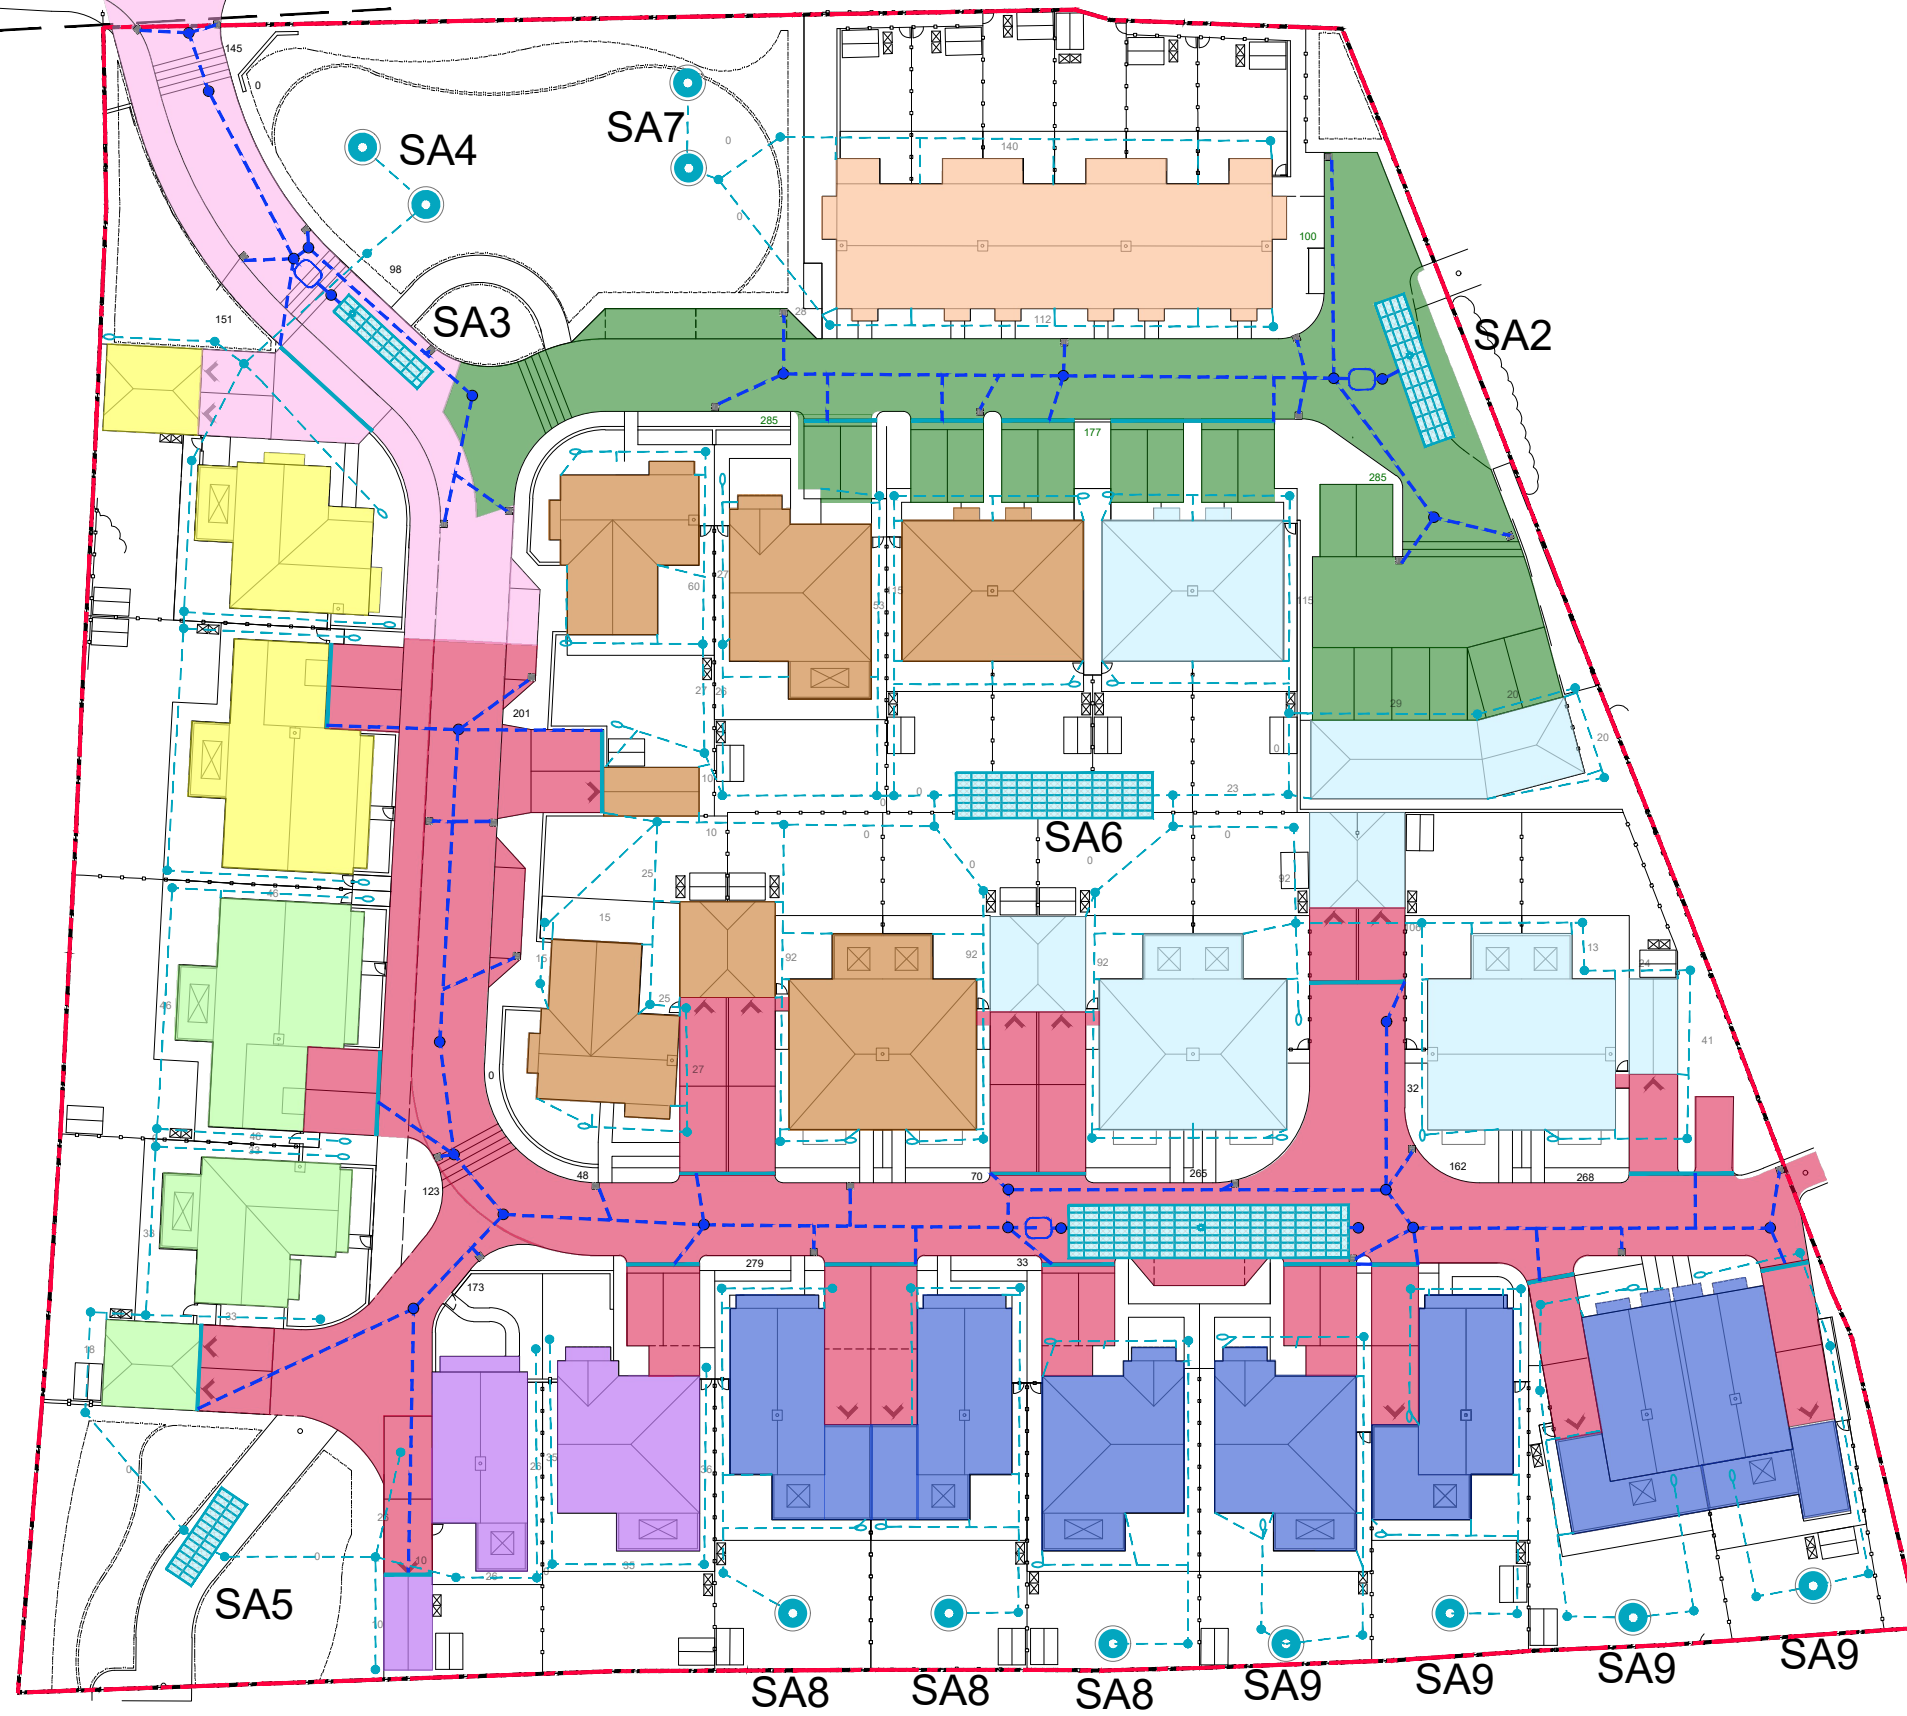


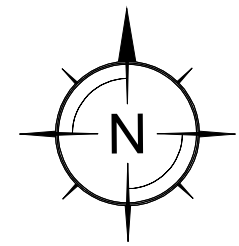

KEY

- NETWORK 1 (TOTAL=1,575m²)
- NETWORK 2 (TOTAL=843m²)
- NETWORK 3 (TOTAL=394m²)
- NETWORK 4 (TOTAL=273m²)
- NETWORK 5 (TOTAL=272m²)
- NETWORK 6 (TOTAL=205m²)
- NETWORK 7 (TOTAL=599m²)
- NETWORK 8 (TOTAL=595m²)
- NETWORK 9 (TOTAL=280m²)
- NETWORK OTHER (TOTAL=740m²)

TOTAL IMPERMEABLE AREA = 5,776m²

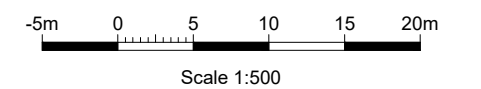

TITLE Proposed Site Surface Water Network Area Plan	
SCALE 1:500 @ A3	DRG. No. 60