

ARUN DISTRICT COUNCIL A/166/21/T


1


2


3

LAP Play Equipment

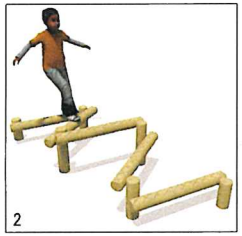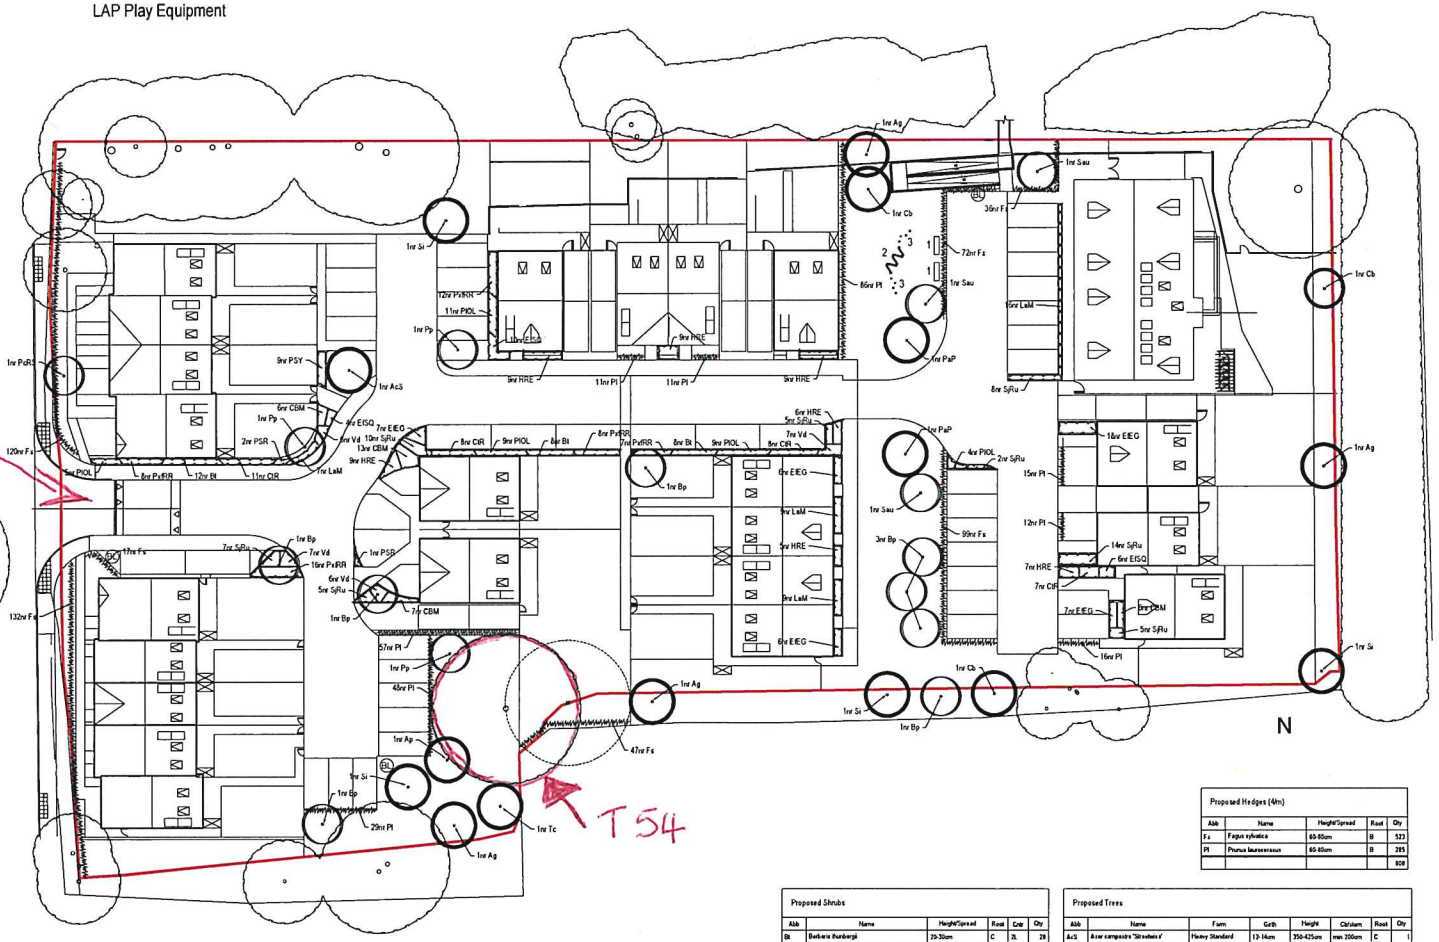

Proposed Hedges (4m)				
Abb	Name	Height/Spread	Root	Qty
Fa	Fagus sylvatica	60-80cm	B	523
Pl	Prunus laurocerasus	60-80cm	B	285
				808

Proposed Shrubs					
Abb	Name	Height/Spread	Root	Cntr	Qty
Bt	Berberis thunbergii	20-30cm	C	2L	28
CBM	Ceanothus 'Blue Mound'	20-30cm (D)	C	2L	32
CIR	Ceanothus thyrsiflorus 'Repens'	20-30cm	C	2L	54
EEG	Euonymus fortunei 'Emerald 'n' Gold'	20-30cm (D)	C	3L	44
EfSQ	Euonymus fortunei 'Silver Queen'	20-30cm	C	3L	20
HRE	Hebe albicans 'Red Edge'	20-30cm	C	2L	54
LaM	Lavandula angustifolia 'Munstead'	30-40cm	C	3L	41
PIOL	Prunus laurocerasus 'Otto Luyken'	60-80cm	C	3L	38
PSR	Pyracantha 'Saphyr Red'	60-80cm	C	3L	3
PSY	Pyracantha 'Saphyr Yellow'	80-80cm	C	3L	8
PvRR	Photinia x fraseri 'Red Robin'	60-80cm	C	3L	51
SjRu	Skimmia japonica 'Rubella'	30-40cm	C	3L	58
Vd	Viburnum davidii	30-40cm	C	3L	28
					436

Proposed Trees								
Abb	Name	Form	Girth	Height	Cir/stem	Root	Qty	
AcS	Acer campestre 'Streetwise'	Heavy Standard	12-14cm	350-425cm	min 200cm	C	1	
Ag	Alnus glutinosa	Standard (Heavy)	12-14cm	350-425cm	min 200cm	RB	3	
Ag	Alnus glutinosa	Standard (Selected)	10-12cm	300-350cm	Min 200cm	RB	1	
Ap	Acer platanoides	Heavy Standard	12-14cm	350-425cm	min 200cm	B	1	
Bp	Betula pendula	Selected Standard	10-12cm	300-350cm	175-200cm	RB	8	
Cb	Carpinus betulus	Heavy Standard	12-14cm	350-425cm	min 200cm	C	2	
Cb	Carpinus betulus	Standard (Selected)	10-12cm	300-350cm	175-200cm	RB	1	
PaP	Prunus avium 'Plena'	Standard (Heavy)	12-14cm	350-425cm	175-200cm	RB	2	
PvRS	Pyrus calleryana 'Redspire'	Standard (Selected)	10-12cm	250-300cm	150-175cm	WB	1	
Pp	Prunus padus	Standard (Selected)	10-12cm	300-350cm	175-200cm	RB	3	
Sau	Sorbus aucuparia	Standard (Selected)	10-12cm	300-350cm	175-200cm	C	3	
Si	Sorbus intermedia	Standard (Heavy)	12-14cm	350-425cm	175-200cm	C	4	
Tc	Tilia cordata	Standard (Heavy)	12-14cm	350-425cm	175-200cm	C	1	
							31	

This drawing is the copyright of Rosetta Landscape Design and cannot be reproduced in any form without the express consent of the company. Written and scaled dimensions to be checked on site, any discrepancies reported prior to work commencing. **If in doubt please ask.**

This drawing has been prepared for the purpose of planning approval.

Planting Notes

Topsoil shall be a minimum of 400mm depth over planting beds and graded to fall. Imported topsoil must be BS3882:2007 compliant and existing topsoil must be cultivated in accordance with BS3882:2007. No cultivation should take place in wet/ waterlogged conditions.
Herbicide and cultivation: Topsoil to be treated with two applications of herbicide prior to planting, where necessary, strictly in accordance with the Control of Pesticides Regulations 1986 (as amended 1997 or, otherwise, updated/superseded legislation) and following manufacturer's instructions by qualified staff. The topsoil shall than be cultivated to 150mm depth.
Planting: All planting and turfing shall conform to BS 3936: 1992 and BS 4428:1989.
Trees: Standard trees to be planted in pits 800x800x450mm or dimensions of rootball, whichever is greater. Tree to be supported by 1№ stake (1500mm long, per tree, 600mm above ground, 75mm diameter) and 1№ bio-degradeable tie. Heavy and Extra Heavy Standard trees to be planted in pits 1000x1000x600mm or dimensions of rootball, whichever is greater. Tree to be supported by 2№ stakes (1500mm long, 600mm above ground, 75mm diameter), cross bar (400x100x15mm) and 1№ bio-degradeable ties. Algiruse soil improver and 150g Enmag (or, equivalent) to be incorporated into the soil of all new tree pits. Trees to be planted centrally within a tree pit.
Container grown shrubs, transplants and whips: Shrubs and transplants shall be planted in pits 300x300x400mm depth), and the backfill shall include 3 litres of peat-free tree and shrub compost. Where two or more shrub species are indicated within a single bed each species shall be randomly mixed throughout the bed in groups of 3/5.
Herbicide: Spot treat with herbicide throughout the maintenance period in accordance with the manufacturer's instructions.
Mulch: Planting beds to receive 75mm depth pulverized ornamental bark mulch. Native woodland/edge plants to be planted with 800g Bax fibre mulch mat pinned to soil. Native hedgerow to be planted through 800g Bax fibre mulch roll, edges tucked. Ensure the top of the mulch layer is a minimum of 15mm below adjacent pavements and other surfaces, to prevent spillage.
Plant position: Final position of trees and shrubs subject to confirmation of service location and approval of statutory undertakers.
Protection to planting: Native hedgerow plants to be protected by spiral shelters. Native trees and shrubs within mixes to be protected by shelter guards as supplied by Acorn Planting Products Ltd (01508 528763), or equivalent.
Ornamental hedging: Hedges to comprise a single row of plants. 400mm wide trench excavated to take plants and topsoil cultivated to 400mm depth prior to application of fertiliser.
Grass: All turf/seeded areas to be cultivated and levelled as required removing any stones, rubble, subsoil, general construction waste.
Planting Season: Bare-root shrubs to be planted between mid-November and mid-March dependant upon the planting season.

LEGEND

- Existing tree to be retained
- Existing tree to be removed
- Proposed tree Semi Mature
- Proposed tree Standard (Selected)
- Proposed shrub bed
- Proposed hedge
- Proposed grass

Proposed LAP Play Equipment

1 - Bandrake Seat - (BS)
2 - Zig Zag Stepper (SPZ/S)
3 - 8 no. Log Walks (AT (D8))

Playdale Playgrounds Ltd.
Haverthwaite,
Ulverston,
Cumbria,
LA12 8AE
Tel: 015395 31561

Rev J: Revised to Southmill 'Proposed Materials Layout' Ang102-U - 03Feb21 (BP)
Rev I: Not used
Rev H: Revised to show tree removal - 14Dec20 (BP)
Rev G: Revised to Southmill 'Proposed Materials Layout' Ang102-S - 15May20 (BP)
Rev F: Revised to Southmill 'Proposed Materials Layout' Ang102-M - 23Sep19 (BP)
Rev E: Revised to Southmill 'Proposed Site Layout' Ang101-O - 08Oct18 (BP)
Rev D: Revised to Southmill 'Proposed Site Layout' Ang101-N - 25Sep18 (BP)
Rev C: Revised to Bedaro 'Proposed Site Layout' Ang101-J - 10Jul18 (BP)
Rev B: Revised to show additional trees - 15May18 (BP)
Rev A: Revised to Bedaro 'Proposed Site Layout' Ang101-E - 14May18 (BP)
Base: Bedaro 'Proposed Site Layout' Ang101-B received 24Apr18

PROJECT	Quiet Waters, Roundstone Lane, Angmering		
TITLE	Detailed Landscape Proposals		
CLIENT	Gold (Angmering) Ltd		
DATE	25 Apr 18	SCALE 1 : 250	SHEET A1
DRAWN	BP	DRAWING NO	2903/1
CHECKED	MP	REVISION	J

ROSETTA LANDSCAPE DESIGN
Chartered Landscape Architects
Swallow's Nest, Main Street
Ashham Richard, York, YO26 5NA
Telephone +44 (0)1904 500410
Email design@rosettalandscape.co.uk
Web www.rosettalandscape.co.uk