

Project

PROPOSED EXTENSION & ALTERATIONS
WILLIAM OLDER SCHOOL BUILDING
ARUNDEL ROAD, ANGMERING
WEST SUSSEX
BN16 4LP



Architects & Planning Consultants

Clock Tower House, Lewes Road
Lindfield, West Sussex. RH16 2LH
Telephone 01444 - 484711

Drawing

SITE LOCATION PLAN

**Client**

WILLIAM OLDER SCHOOL CHARITY TRUSTEES

Drawing no.

4917.SPO1

date

Aug 2017


revisions

scale

1:1250

drawn

CRM

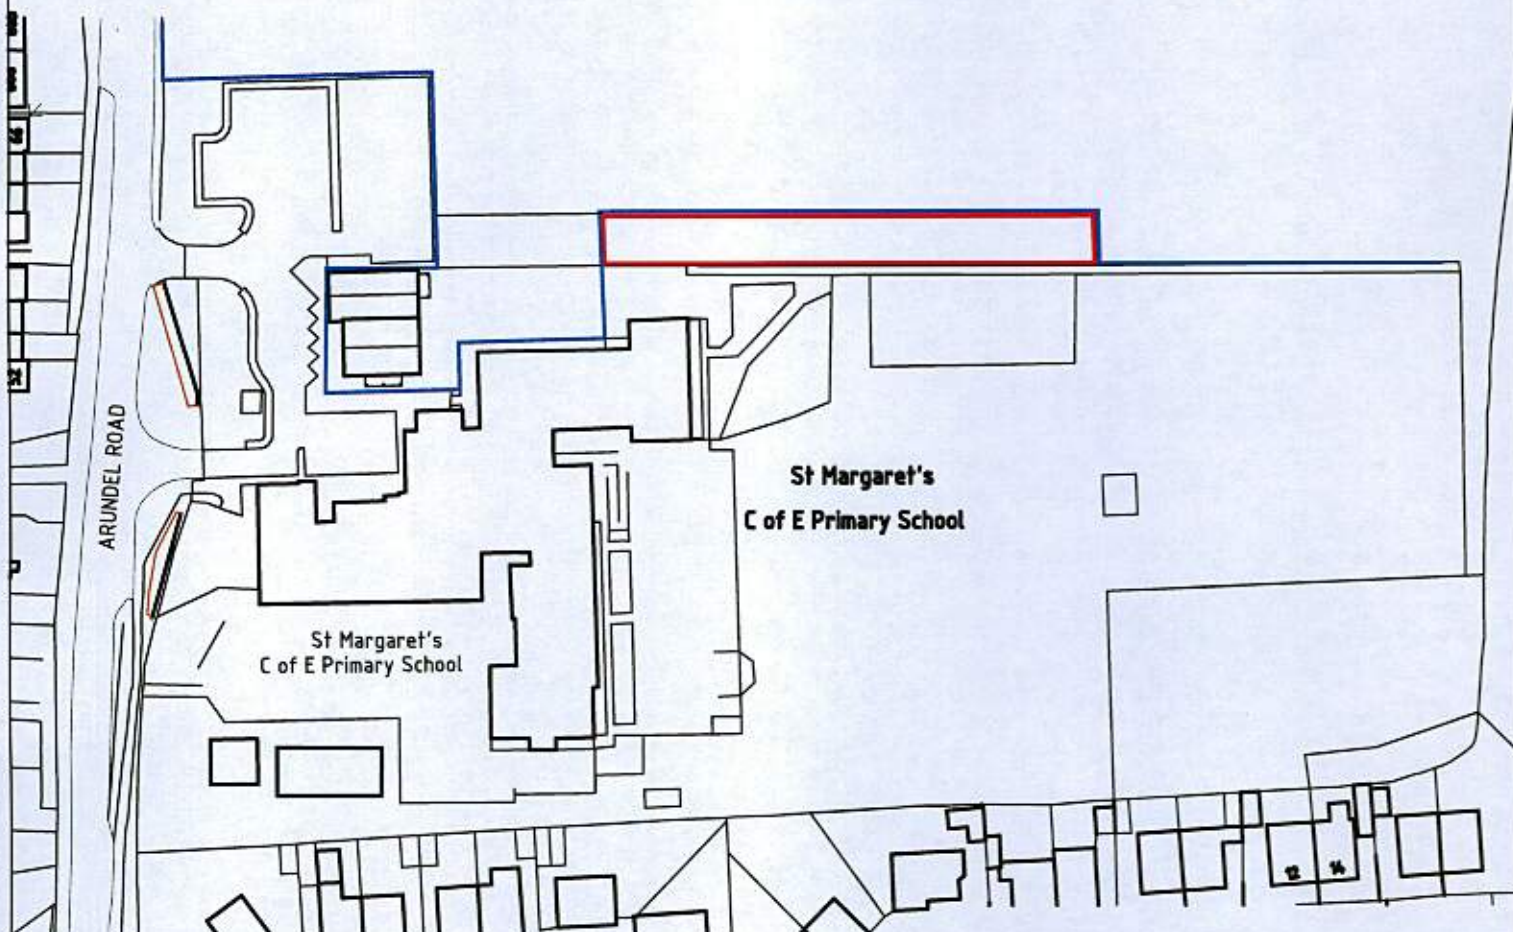

© Crown Copyright 2007. All rights reserved. Licence number 100020449

© THE CONTRACTOR SHOULD CHECK ALL DIMENSIONS ON SITE.

NO DIMENSIONS TO BE SCALED FROM DRAWINGS.

IT IS THE CONTRACTORS RESPONSIBILITY TO ENSURE COMPLIANCE WITH BUILDING REGULATIONS.

