


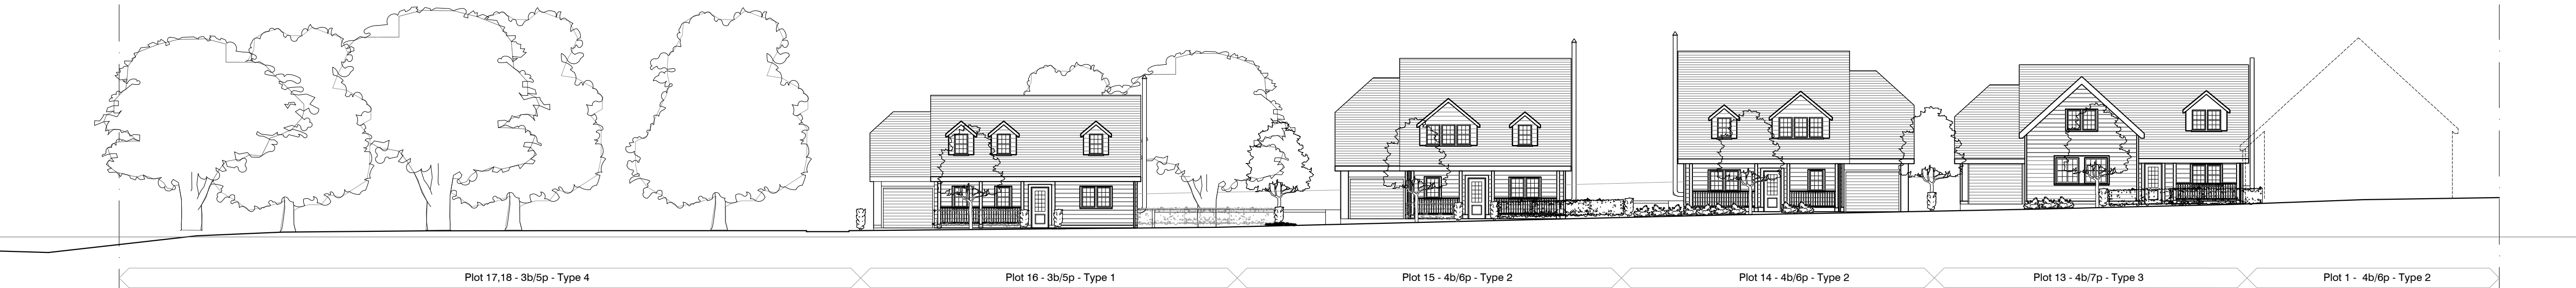

01 Street Scene Elevation AA
1:200



02 Street Scene Elevation BB
1:200



03 Street Scene Elevation CC
1:200

- THE CONTRACTOR MUST VERIFY ALL DIMENSIONS ON SITE BEFORE MAKING SHOP DRAWINGS OR COMMENCING WORK OF ANY KIND. NO DIMENSIONS TO BE SCALED FROM THIS DRAWING.
1. THE BOUNDARIES SHOWN ARE BASED ON INFORMATION BY OTHERS. ALL BOUNDARIES TO BE VERIFIED ON SITE PRIOR TO COMMENCING CONSTRUCTION.
 2. TOPOGRAPHICAL LEVELS TO BE CONFIRMED.
 3. DESIGN & QUOTED AREAS ARE SUBJECT TO DESIGN DEVELOPMENT & STATUTORY CONSENTS.
 4. ALL SURVEY INFORMATION SHOWN IS SUBJECT TO FURTHER SITE INVESTIGATION DURING DEMOLITION.

0m 2 4 6 12m
1:200

REV	DATE	REVISIONS	CHK
1	26.11.18	MC	MC

mohsin cooper
ARCHITECTS

MOHSIN COOPER LIMITED, 7 HIVE MAJOR PARADE,
HIVE STREET, HIVE, EAST SUSSEX, BN1 2DF
www.mohsincooper.com
© copyright 2018 on this design
All rights reserved. No part of this document may be reproduced without written permission.

PROJECT :
Merry England Nursery, Angmering.
CLIENT :
Peter Nicholas Homes (Dappers Lane) Ltd.
DRAWING TITLE :
Proposed Street Scene Elevations

SCALE : 1:200@A1
DRAWN : MC
CHECKED : MC
DATE : 26.11.18

NUMBER: 0277-P011
REVISION: -

STATUS: S0
PLANNING APPROVAL