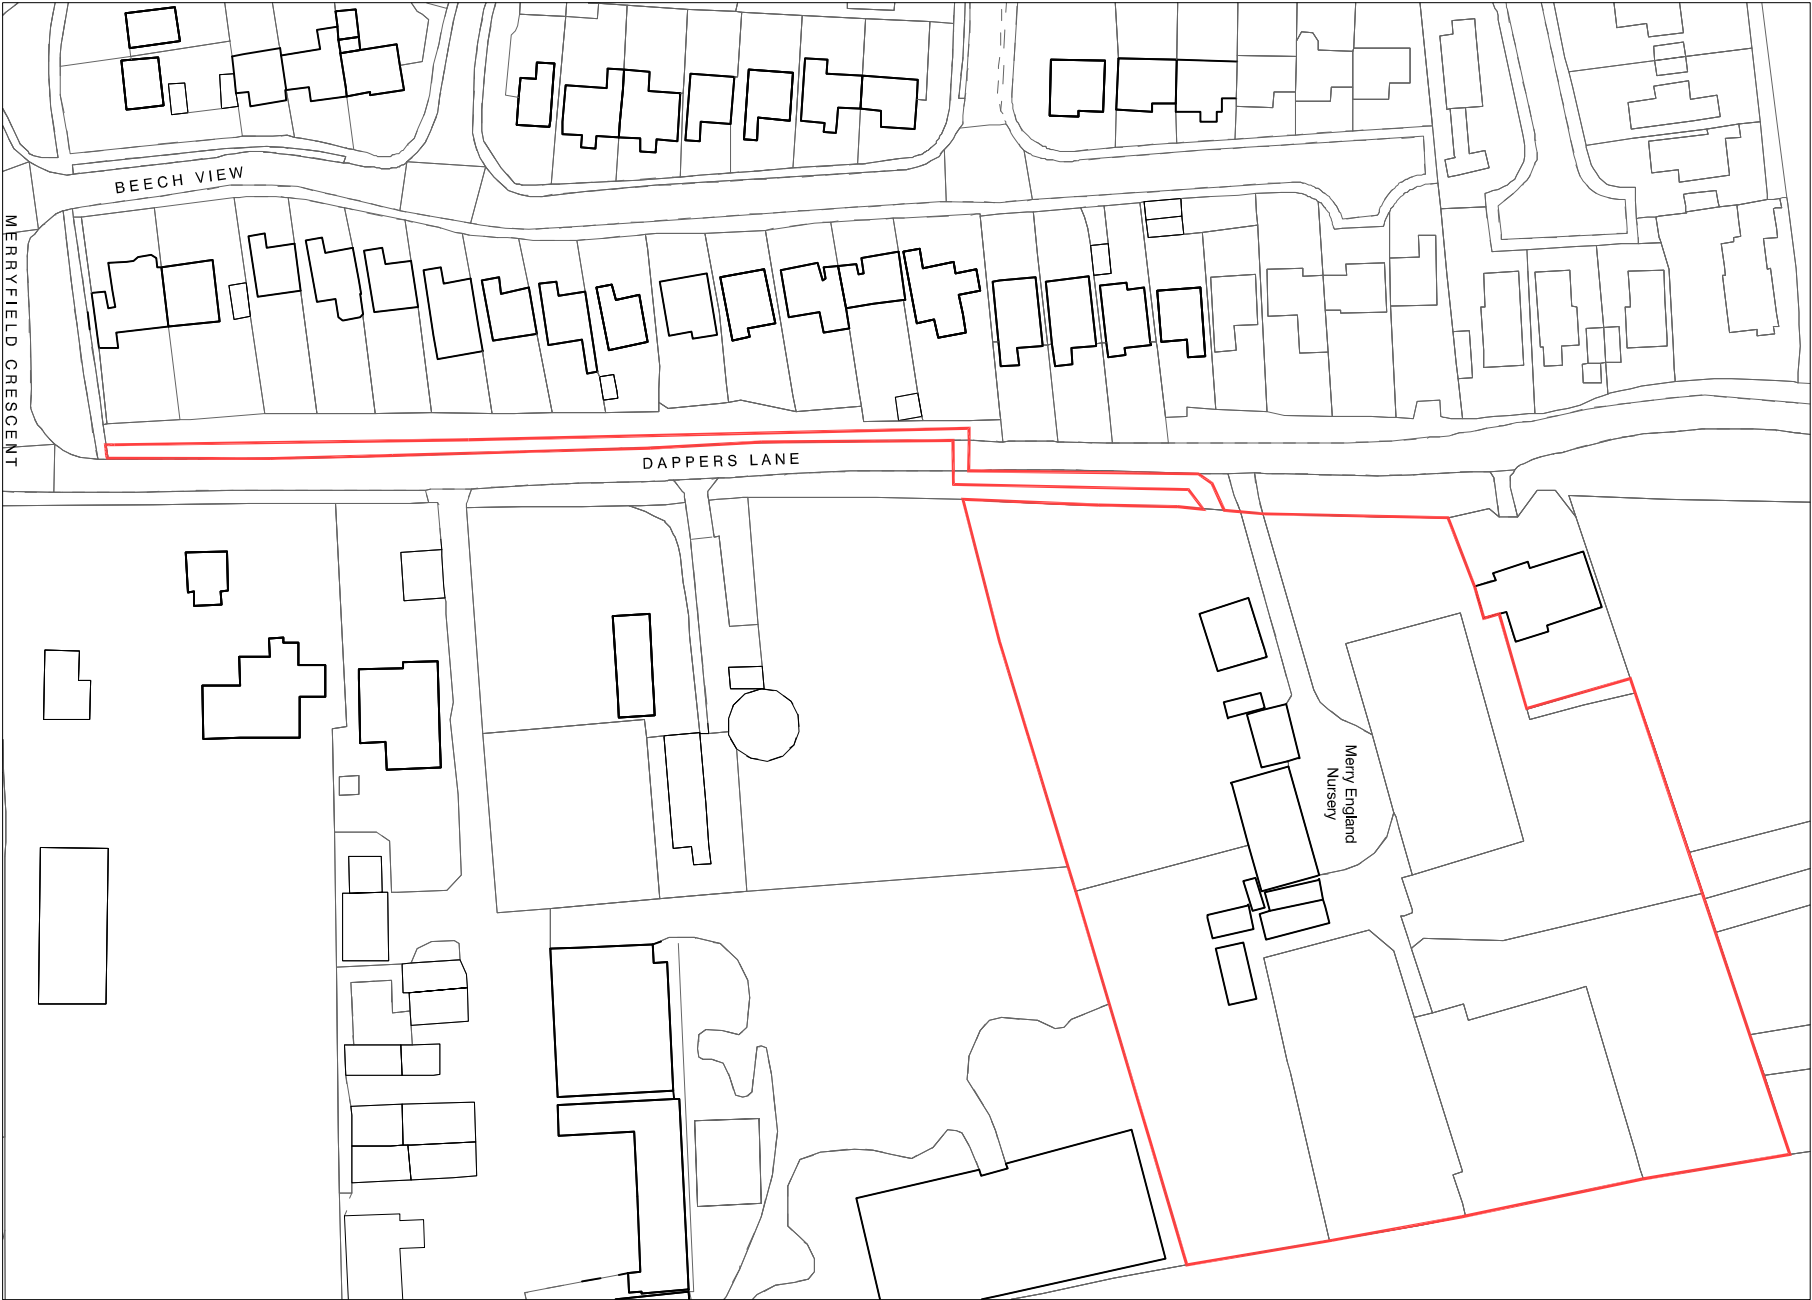


LP Location Plan
1:1250

REV DATE

CHK

THE CONTRACTOR MUST VERIFY ALL DIMENSIONS ON SITE BEFORE MAKING SHOP DRAWINGS OR COMMENCING WORK OF ANY KIND. NO DIMENSIONS TO BE SCALED FROM THIS DRAWING.

1. THE BOUNDARIES SHOWN ARE BASED ON INFORMATION BY OTHERS. ALL BOUNDARIES TO BE VERIFIED ON SITE PRIOR TO COMMENCING CONSTRUCTION.
2. TOPOGRAPHICAL LEVELS TO BE CONFIRMED.
3. DESIGN & QUOTED AREAS ARE SUBJECT TO DESIGN DEVELOPMENT & STATUTORY CONSENTS.
4. ALL SURVEY INFORMATION SHOWN IS SUBJECT TO FURTHER SITE INVESTIGATION DURING DEMOLITION.

SCALE : 1:1250 @ A3

DRAWN : MC

DATE : Dec 2018

CHECKED : MC

DATE : Dec 2018

STATUS: PLANNING APPROVAL

PROJECT :
MERRY ENGLAND NURSERY, DAPPERS
LANE, ANGMERING.

CLIENT :
Peter Nicholas Homes (Dappers Lane) Ltd

DRAWING TITLE :
Location Plan

NUMBER:

0277-P032

REVISION:

1