



Street Scene A-A



Street Scene B-B




Street Scenes

Land South of the A259 Angmering

The Contractor is to check and verify all building and site dimensions, levels and sewer invert levels at connection points before work starts. The Contractor is to comply in all respects with current Building Legislation, British Standard Specifications, Building Regulations, Construction (Design & Management) Regulations, Party Wall Act, etc. whether or not specifically stated on this drawing. This drawing is not intended to show details of foundations, ground conditions or ground contaminants. Each area of ground relied upon to support any structure depicted (including drainage) must be investigated by the Contractor. A suitable method of foundation should be provided allowing for existing ground conditions. Any suspect or fault ground, contaminated on or within the ground, should be further investigated by a suitable expert. Any earthwork constructions shown indicate typical slopes for guidance only & should be further investigated by a suitable expert. Where existing trees are to be retained they should be subject to a full Arboricultural inspection for safety. All trees are to be planted so as to ensure they are a minimum of 5 metres from buildings and 3 metres from drainage and services. A suitable method of foundation is to be provided to accommodate the proposed tree planting. Geoff Perry Associates Limited do not accept any responsibility for any losses (financial or otherwise) to any Client or third party arising out of the Clients (be it Developer or Contractor but not limited thereto) non-compliance with above mentioned provisions.

Revisions:		
A. Updated in accordance with planning layout Rev R.	NCS	13/04/2020
B. Updated in accordance with planning layout Rev W.	GSW / NGS	17/06/2020

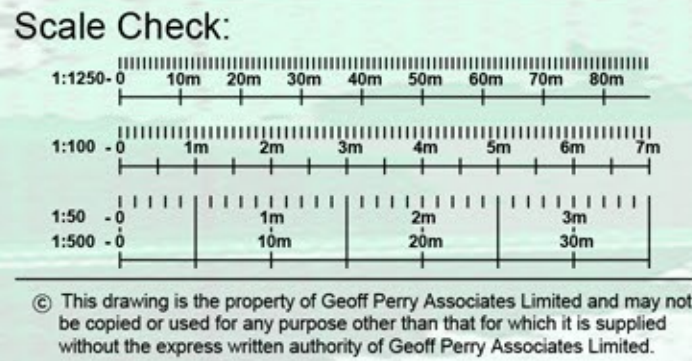

Client: REDROW HOMES SOUTHERN CONTIES

Project: LAND SOUTH OF THE A259 ANGMERING

Title: STREET SCENES

Date: 19 / 01 / 2020 Scale: 1:200 @ A0

Drawn by: GVP Checked by: -

Job No. A 924 Drg No. 05 Rev. A

Geoff Perry Associates Limited

The Shrubbery, 28 Erdington Road, Apsley, Warwick, CV39 4JL

enquiries@geoffperryassoc.co.uk

T: 01822 744 900