



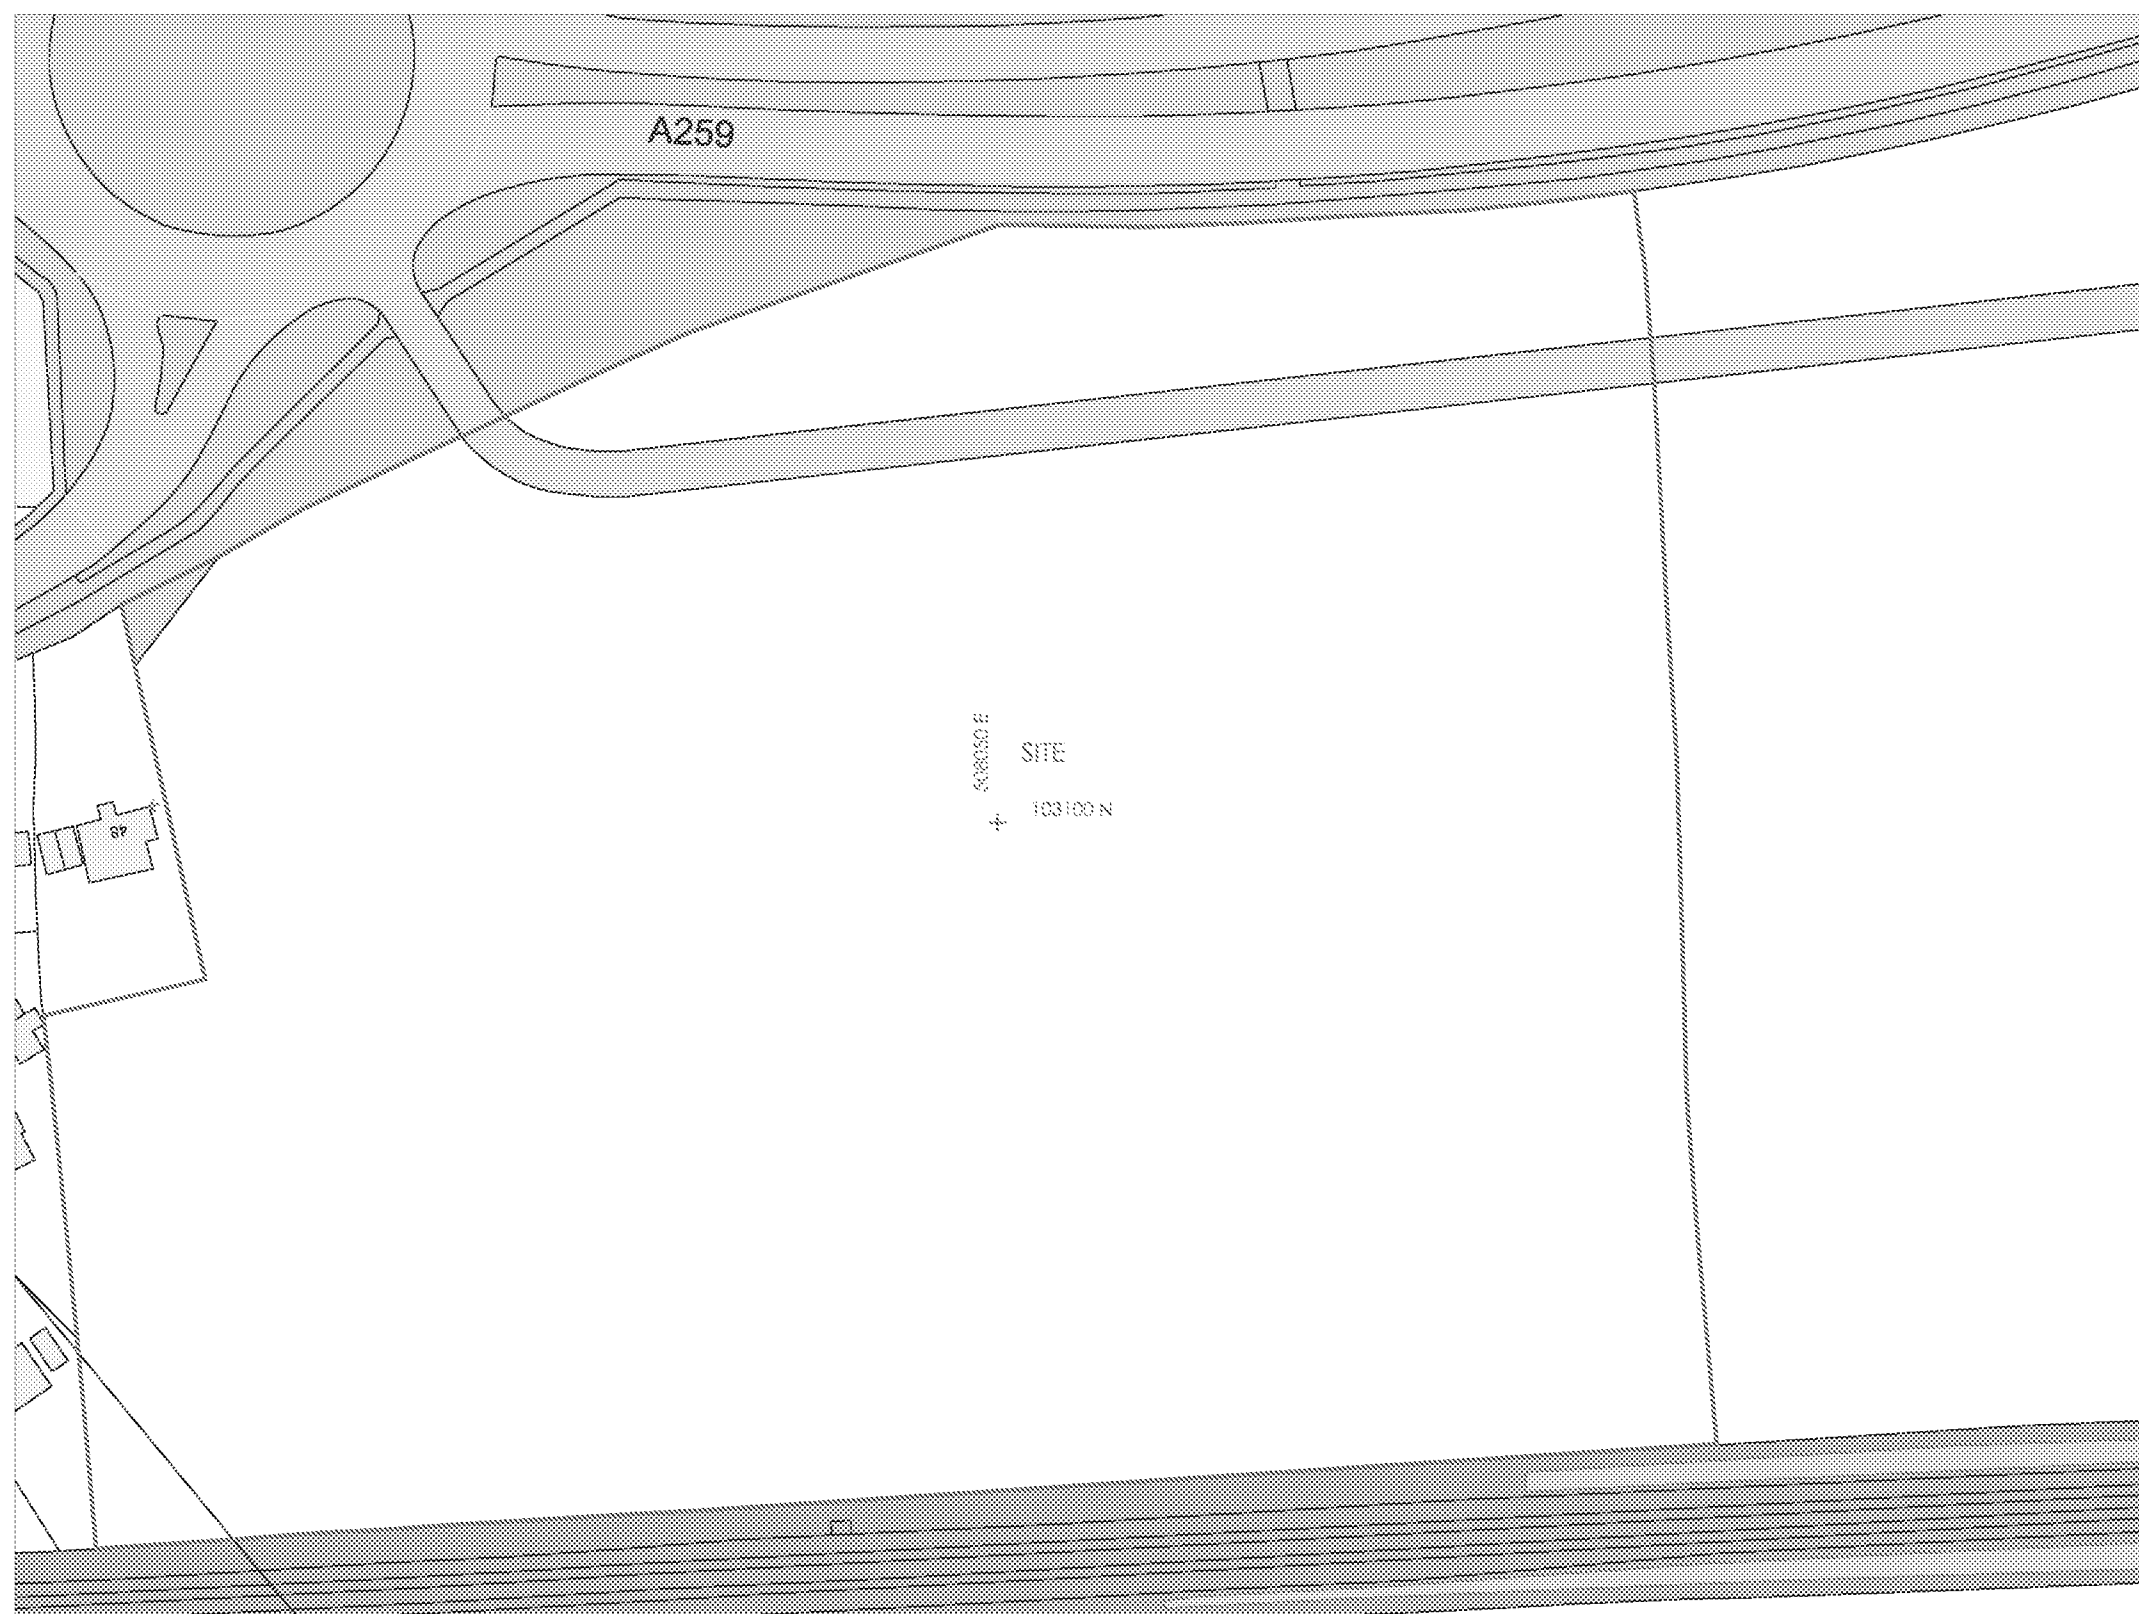

(c) Crown copyright, All rights reserved. 2022. License number 0100031673

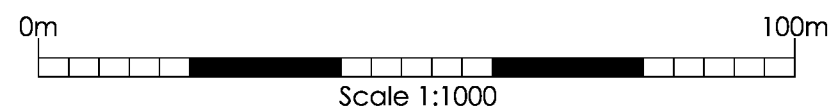

PLAN REFERRED TO IN THE VARIATION OF THE APPOINTMENTS
OF ICOSA WATER SERVICES LIMITED AND SOUTHERN WATER
SERVICES LIMITED,
AS SEWERAGE UNDERTAKERS, MADE BY THE WATER SERVICE
REGULATION AUTHORITY ON10 June 2024.



Technical & Development Services (Southern) Ltd
Hillwood House, 54 Queen Street
Horsham, West Sussex, RH13 5AD
Tel 01403 276 888

Title:
MANOR PLACE, LAND SOUTH OF A259,
ANGMERING, BN16 1DY
SEWERAGE AREA SERVICE PLAN
SCALE 1:1000

Drawing Number:
22-075/SSA/01

Rev:
A