


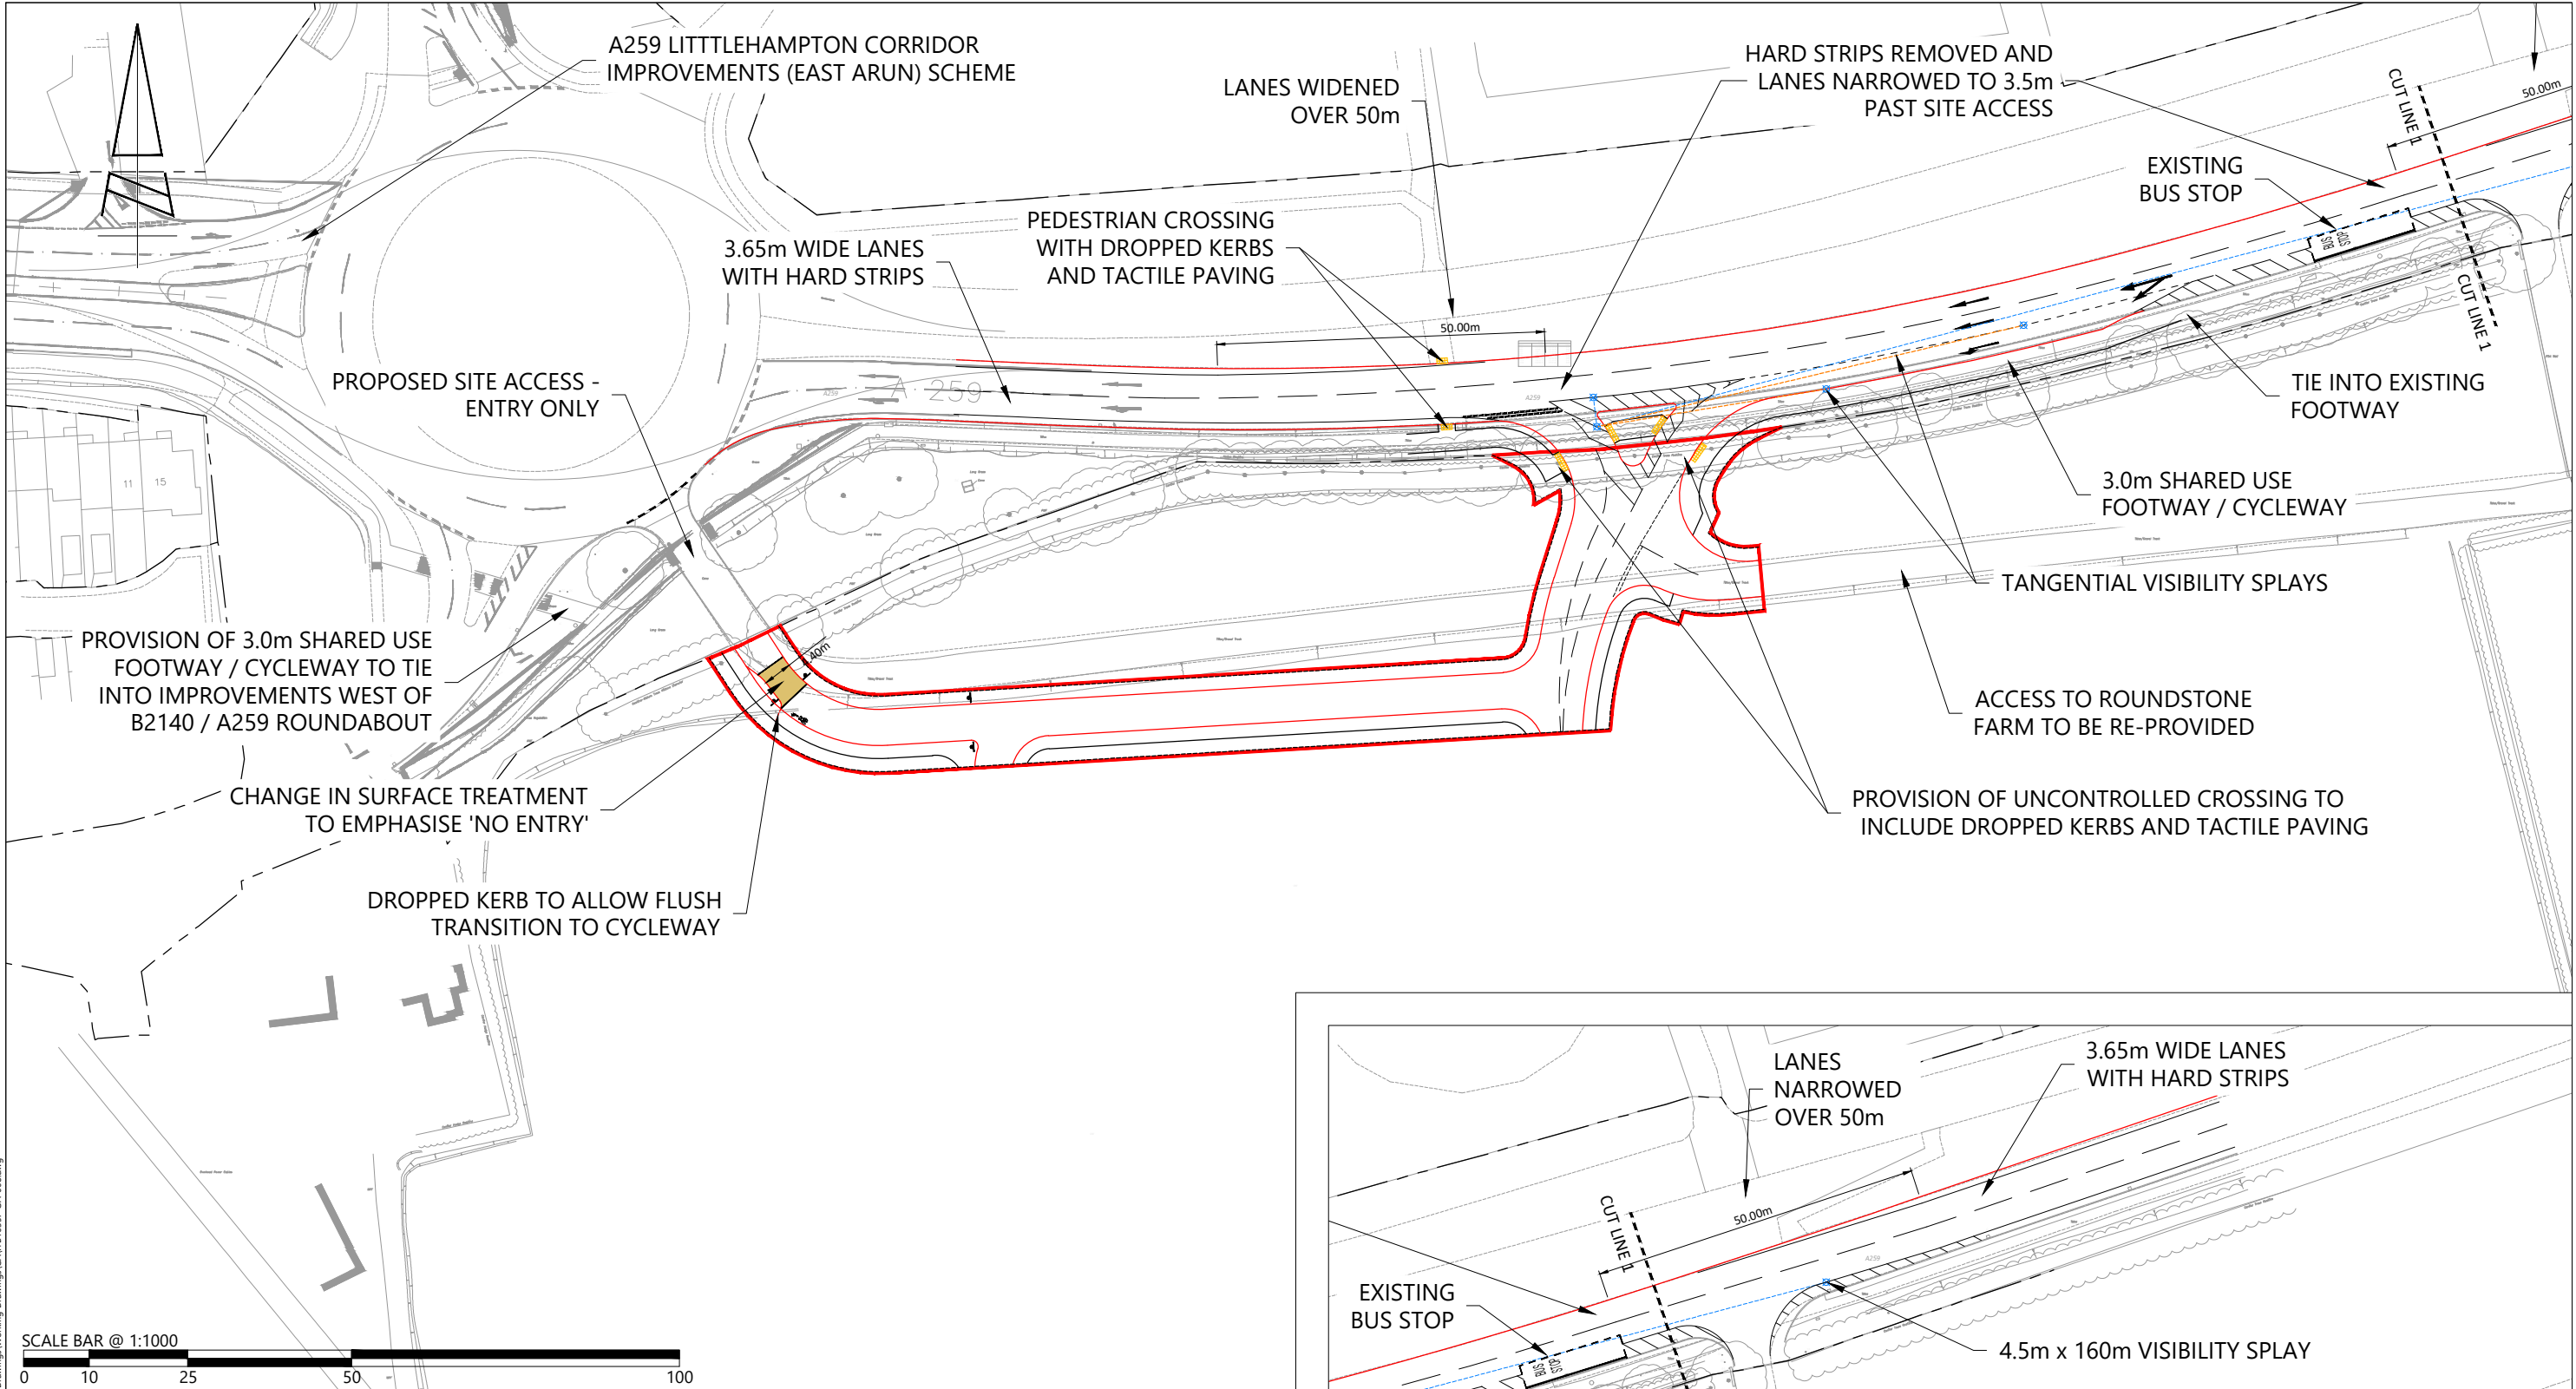


SCALE BAR @ 1:1000

0 10 25 50 100

REPRODUCED FROM THE ORDNANCE SURVEY MAP WITH THE PERMISSION OF THE CONTROLLER OF HER MAJESTY'S STATIONERY OFFICE. LICENCE No. 100044286. © CROWN COPYRIGHT RESERVED.

DRAWING ISSUED FOR FEASIBILITY CONSIDERATION AND PLANNING PURPOSES ONLY. DRAWING NOT TO BE USED FOR CONSTRUCTION. I-TRANSPORT LLP ACCEPT NO RESPONSIBILITY FOR ERRORS MADE BY OTHERS IN SCALING FROM THIS DRAWING. MEASUREMENTS SHOULD BE TAKEN FROM FIGURED DIMENSIONS ONLY. CDM REQUIREMENTS CONSIDERED AT FEASIBILITY STAGE ONLY. FURTHER CONSIDERATION REQUIRED BY DETAILED DESIGN TEAM.

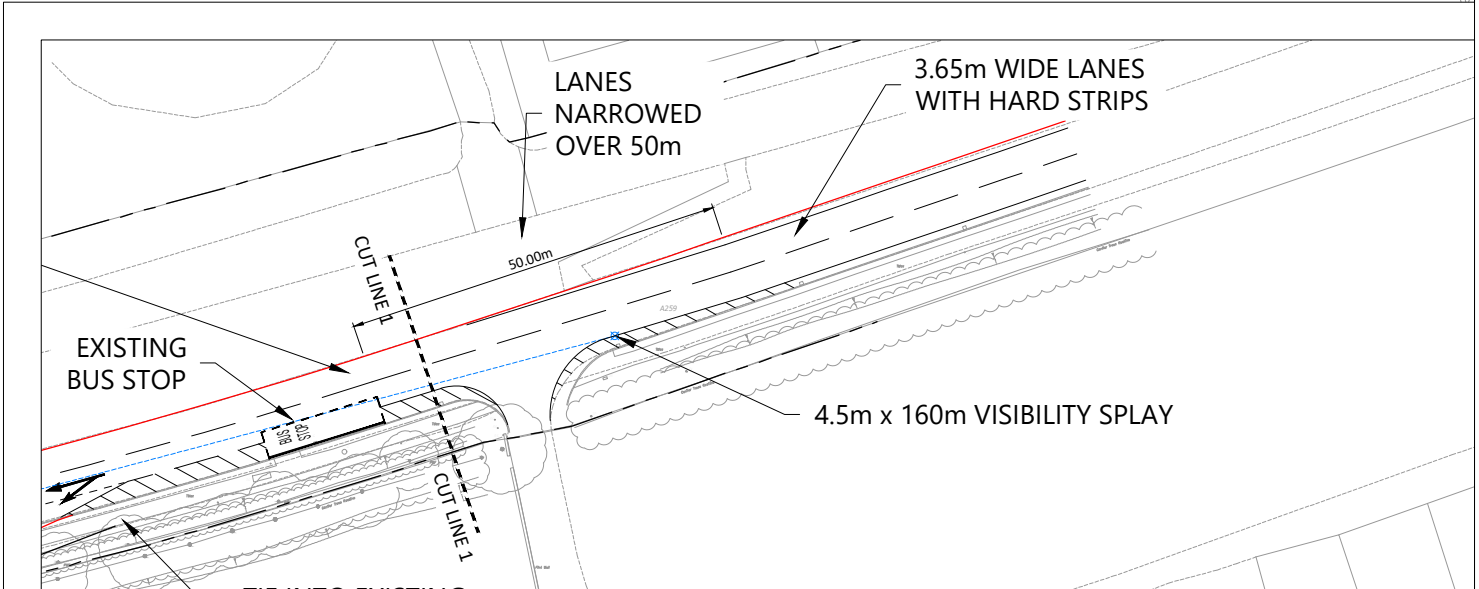

 The Square, Basing View, Basingstoke, Hampshire, RG21 4EB Tel: 01256 637940 www.i-transport.co.uk									TITLE: ACCESS ARRANGMENT		DRAWN: JD	CHECKED: DS	APPROVED: DS
REV	DATE	BY	DESCRIPTION			CHK	APD	PROJECT:	CLIENT:	PROJECT No: ITB16357	SCALE @ A3: 1:1000	DATE: 08.07.21	
STATUS:								LAND SOUTH OF A259, ANGMERING	REDROW	DRAWING No: ITB16357-GA-008		REV: -	

T:\Projects\16000 Series\16357\16 Land South of A259, Angmering\Tech\A3\Transport Drawings\Working Drawings\GA\ITB16357-GA-008.dwg