



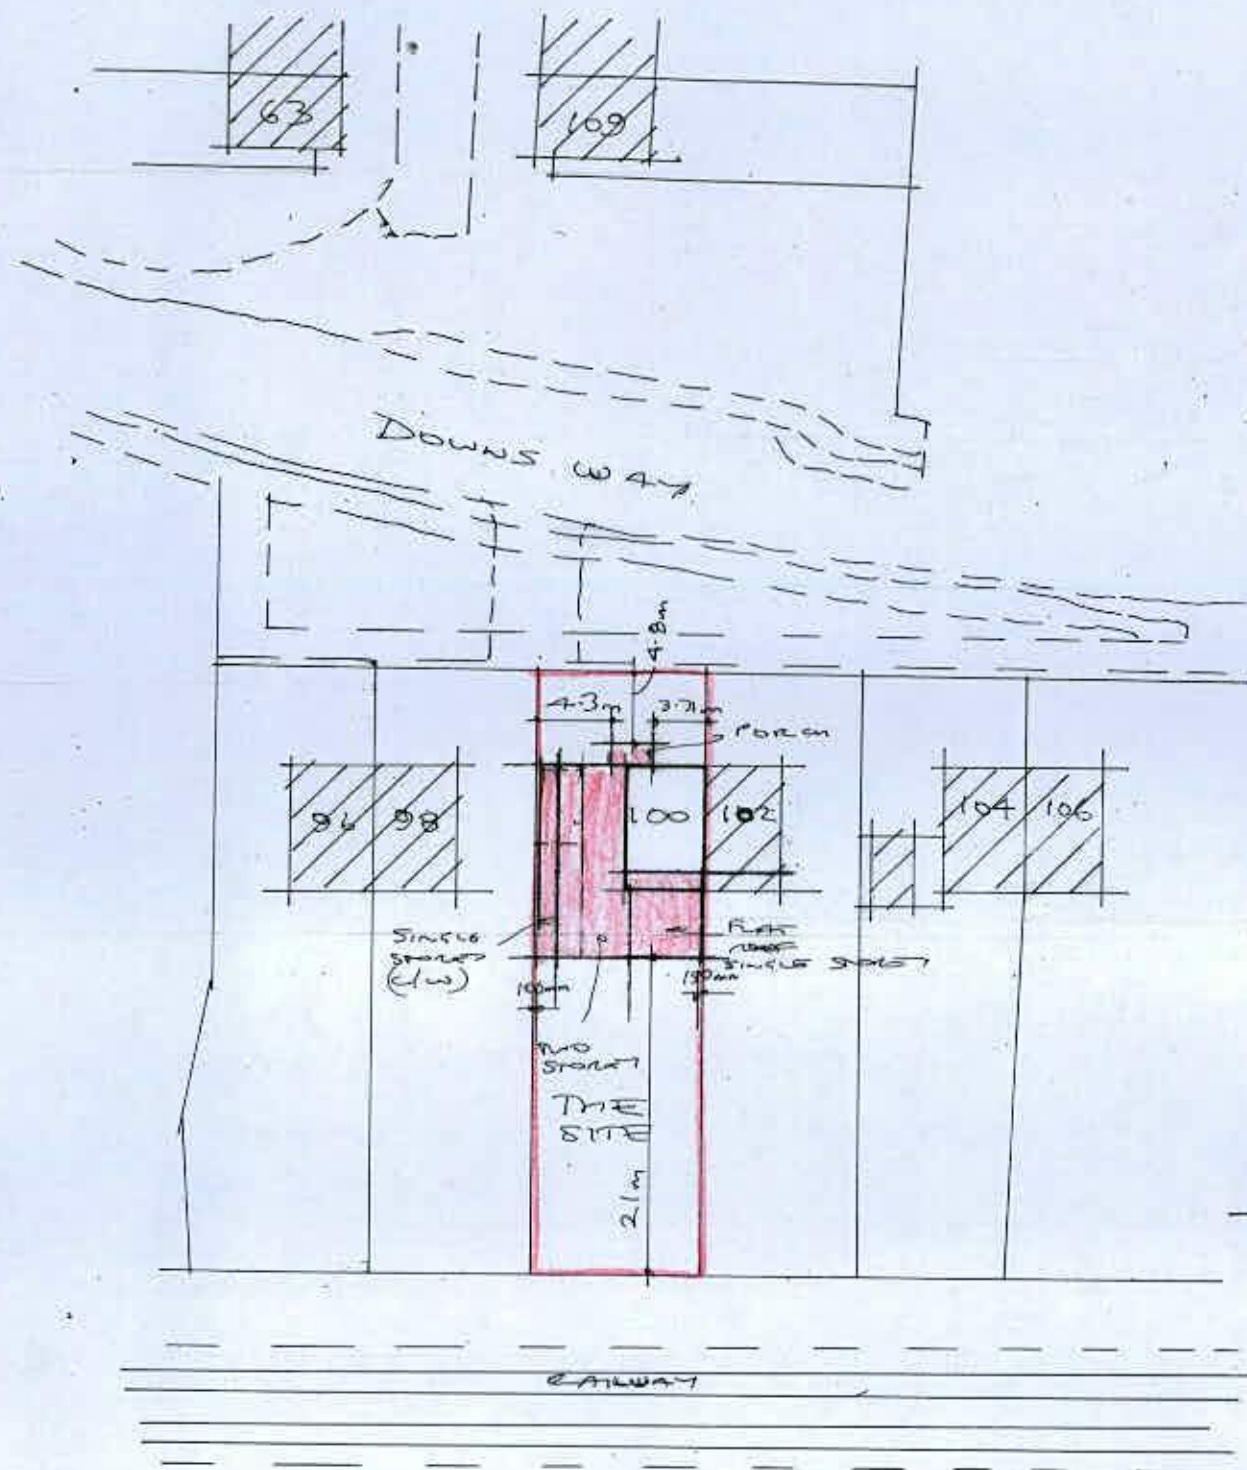

Block plan 1:500

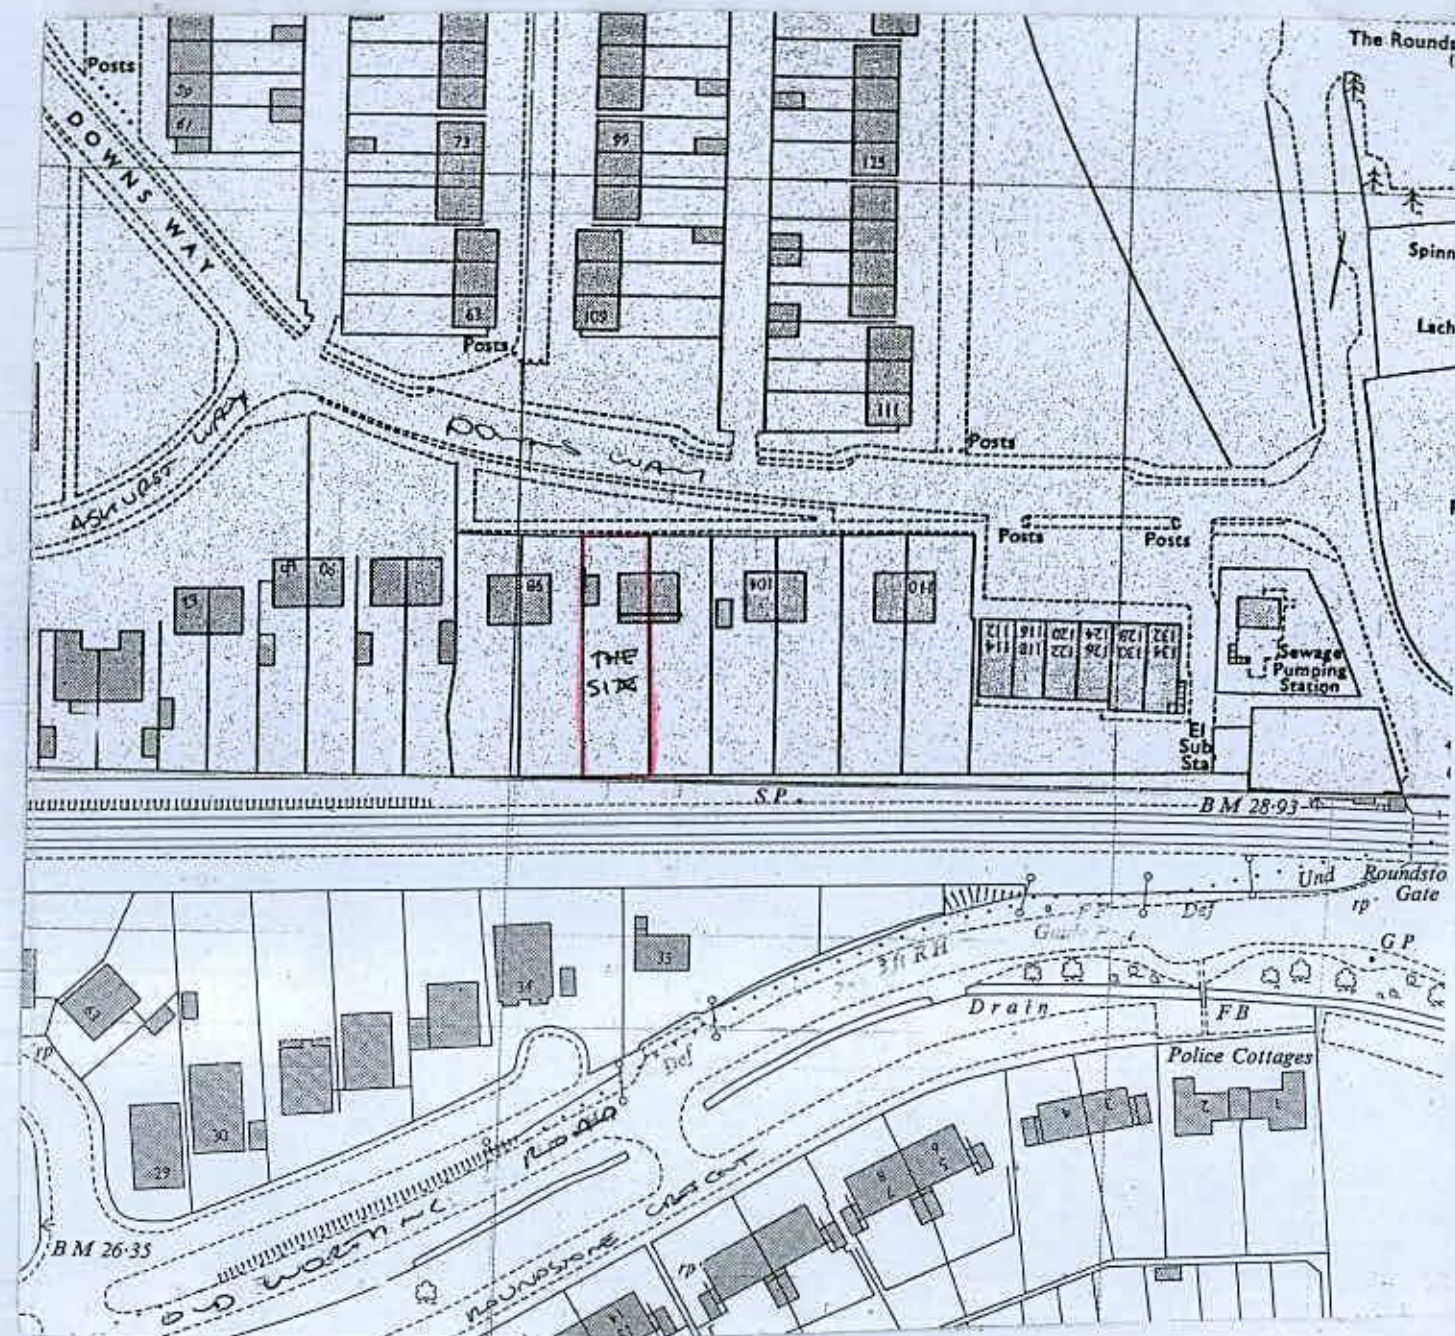

Site plan 1:1250

AJ SALTER & SON
Architectural Technicians
and Surveyors
50 WINDSOR ROAD, WORTHING,
WEST SUSSEX, BN11 2LY
Tel/Fax: (01903 209496)
E-mail: ajsalterandson@hotmail.com

C		
B		
A		
Client	Mr & Mrs McNair	
Address	100 Downs Way : East Preston	
Drawing	Location plans	No. 9917:2
Scale	1:500 1:1250	Drawn ☒ Date 18/10/18