
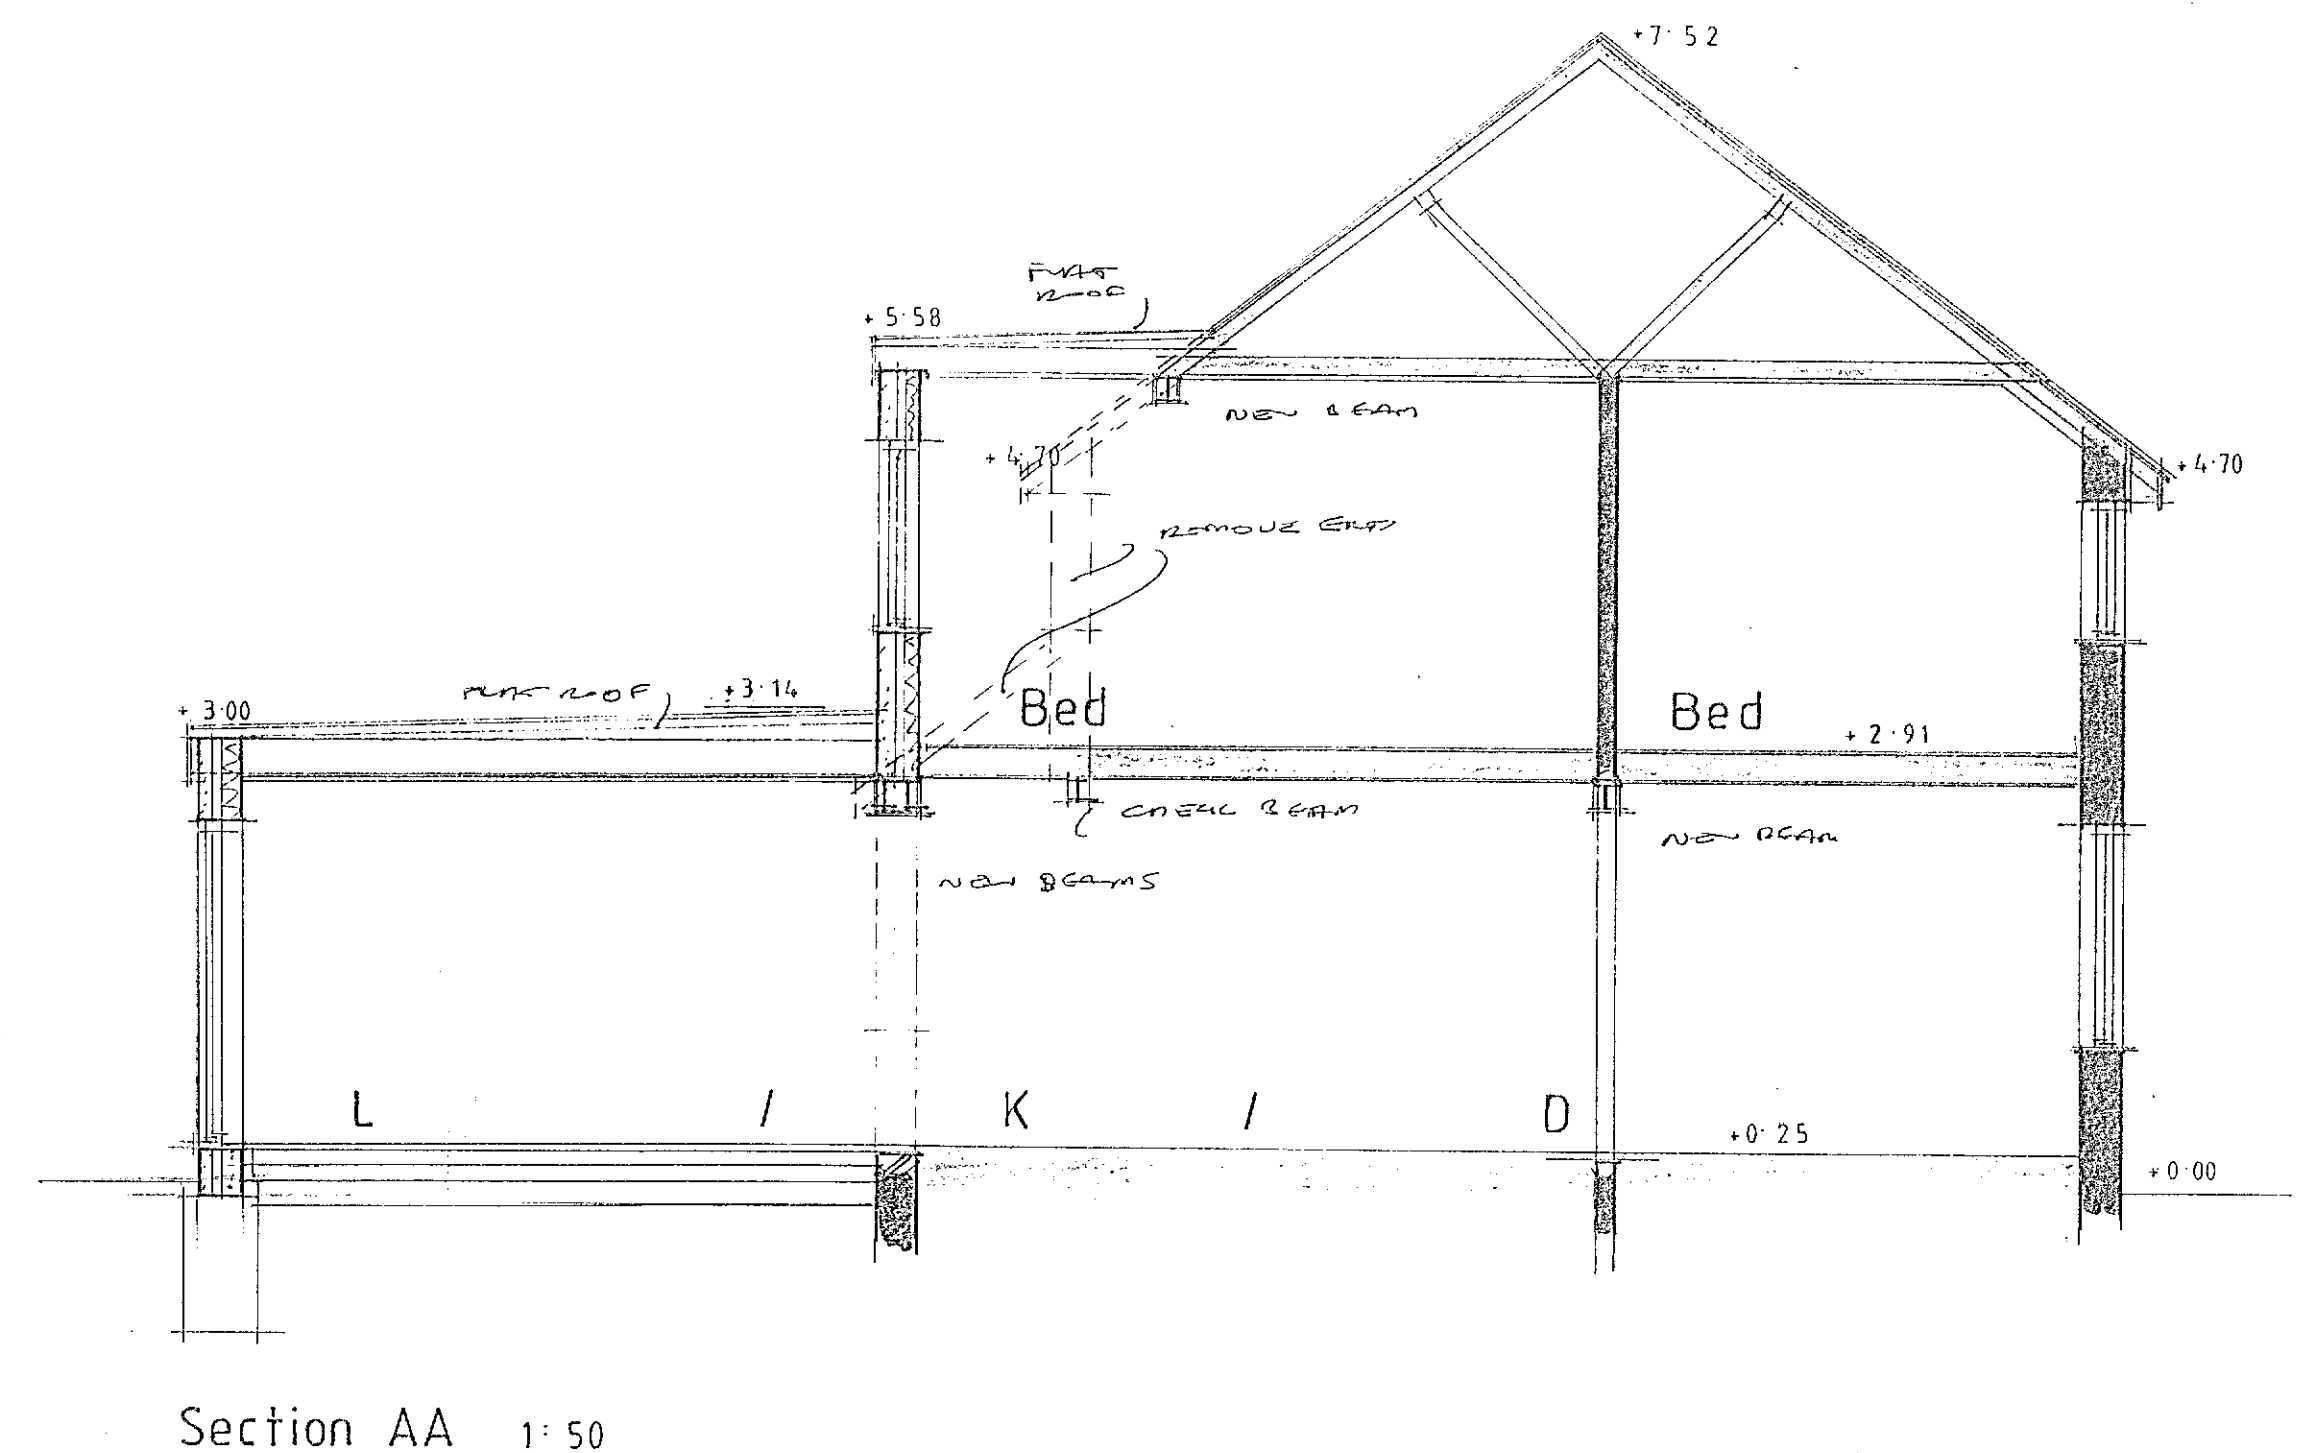
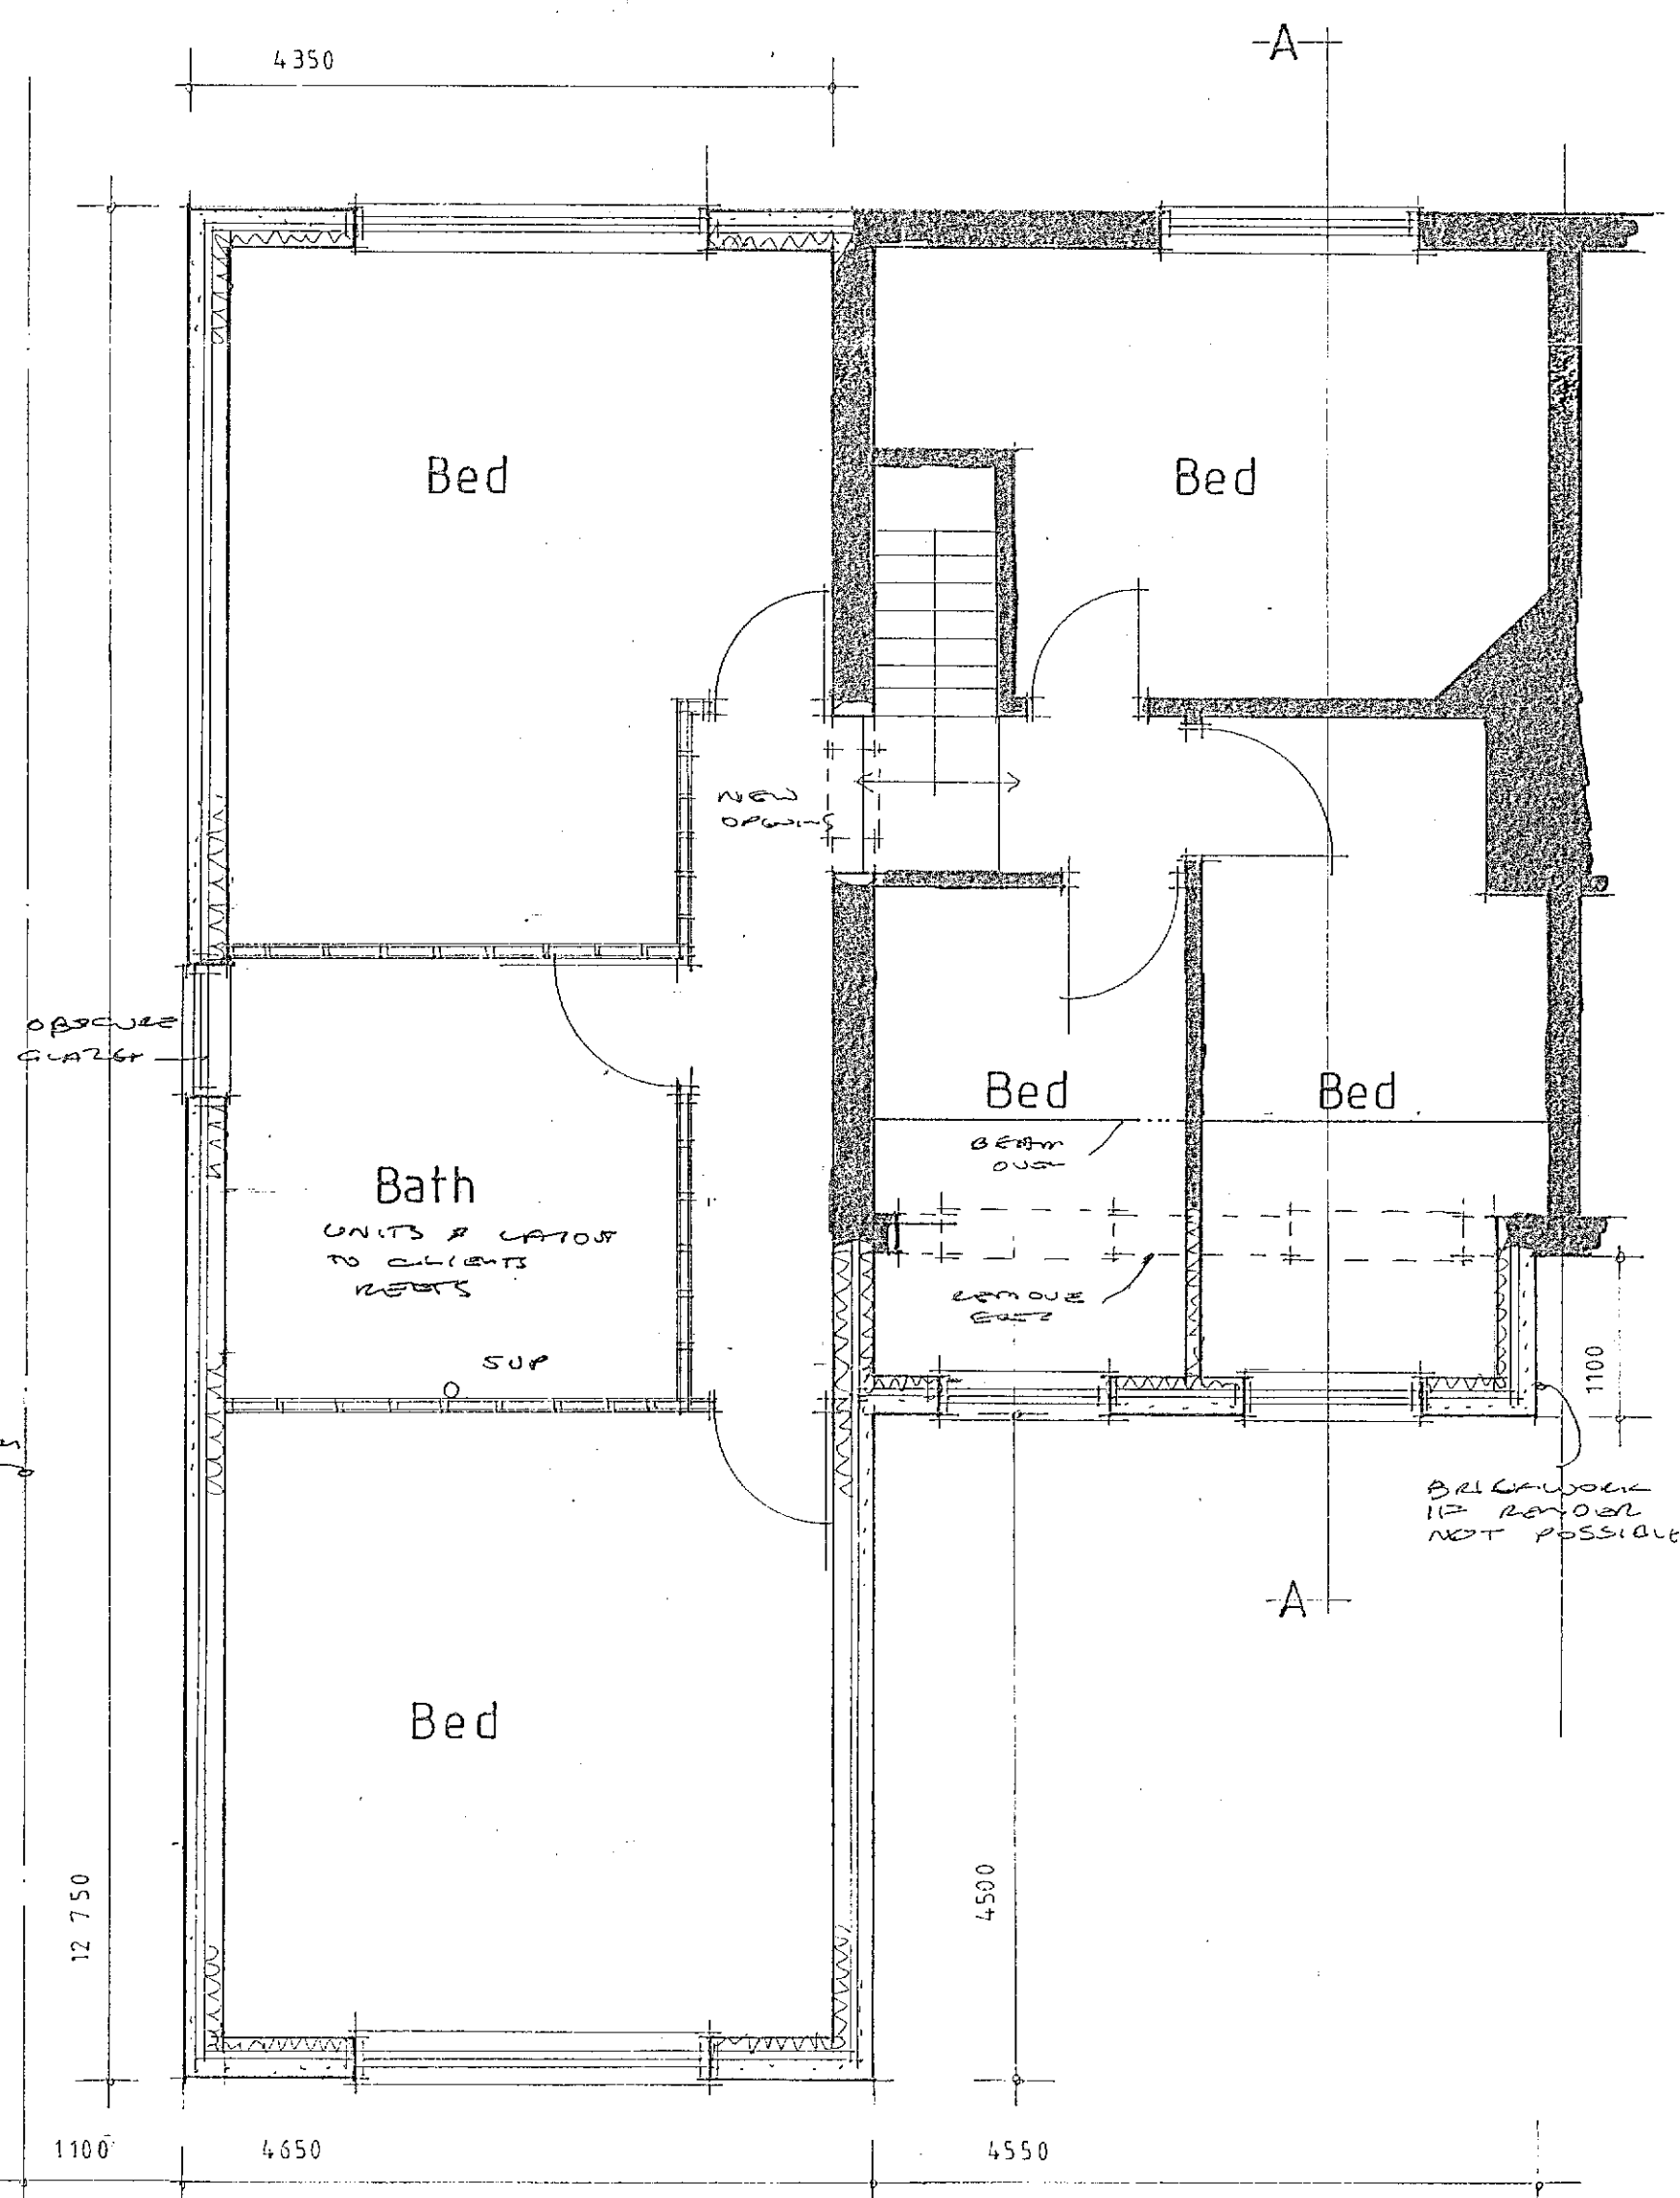
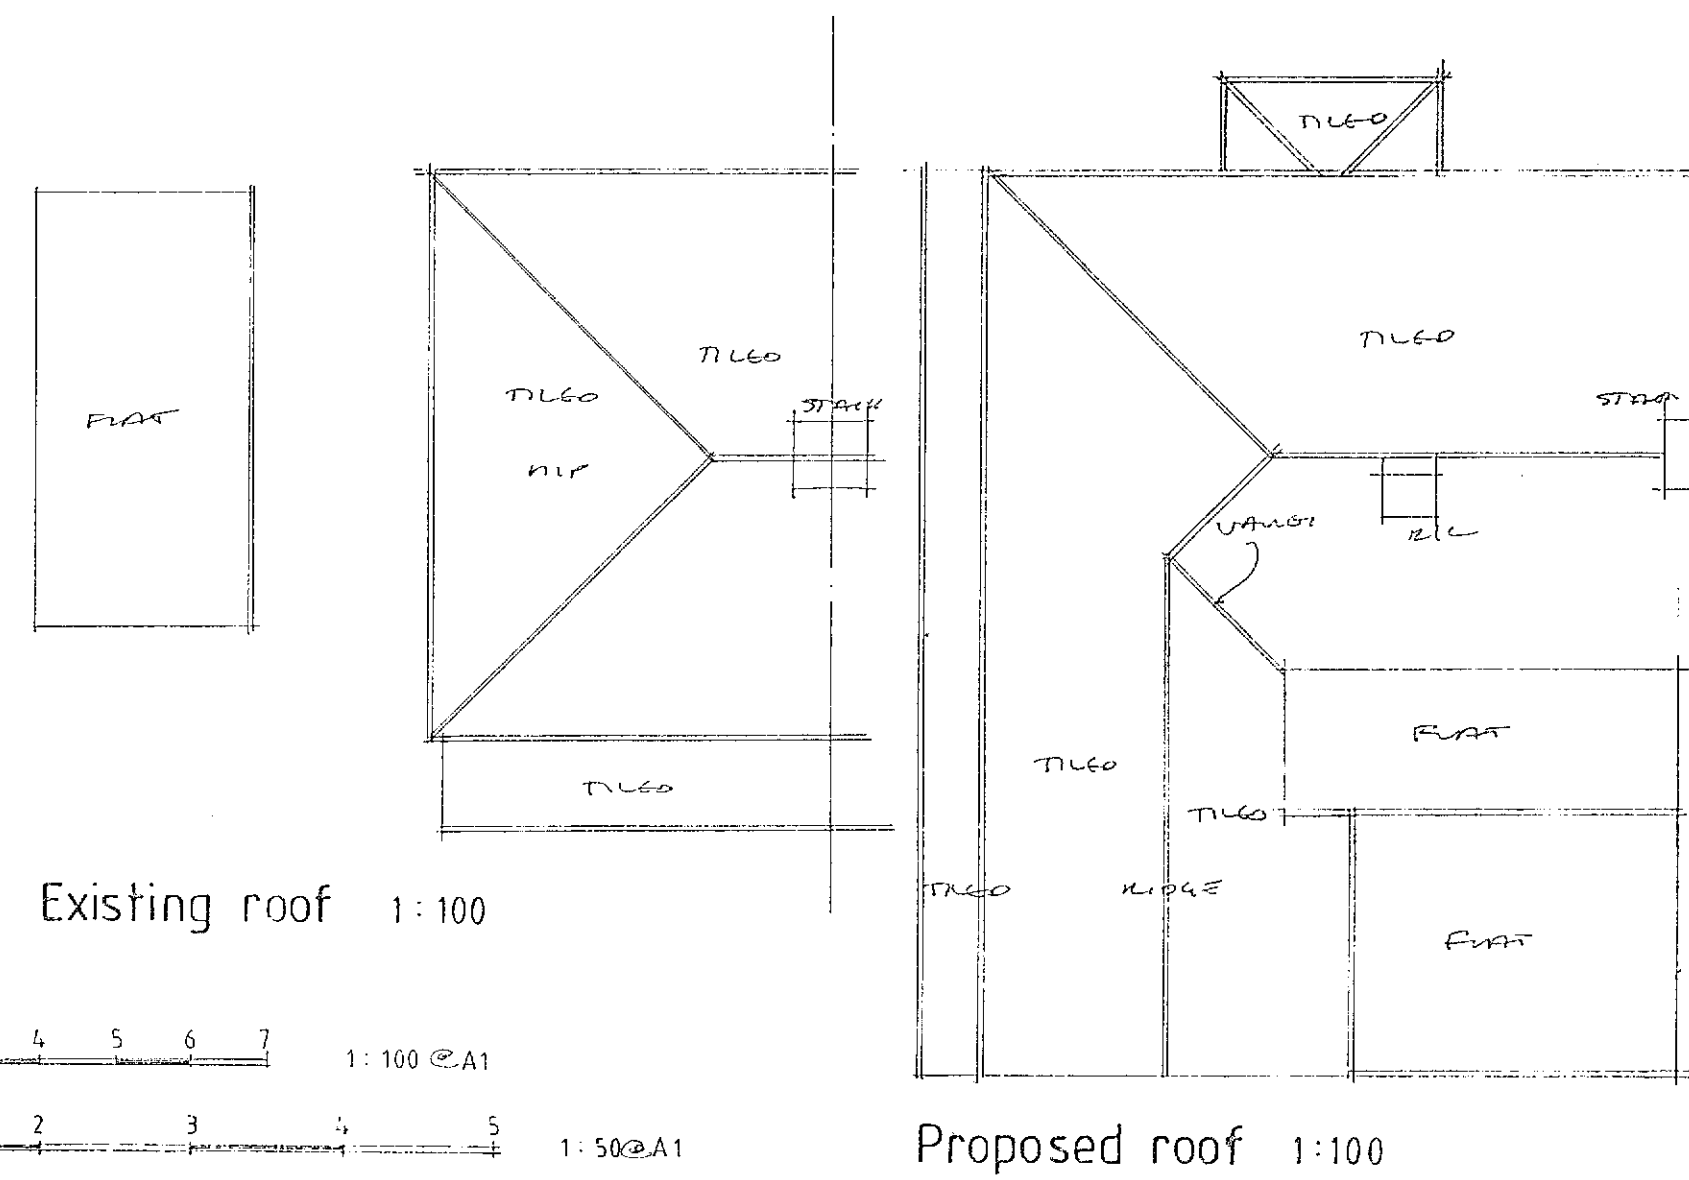


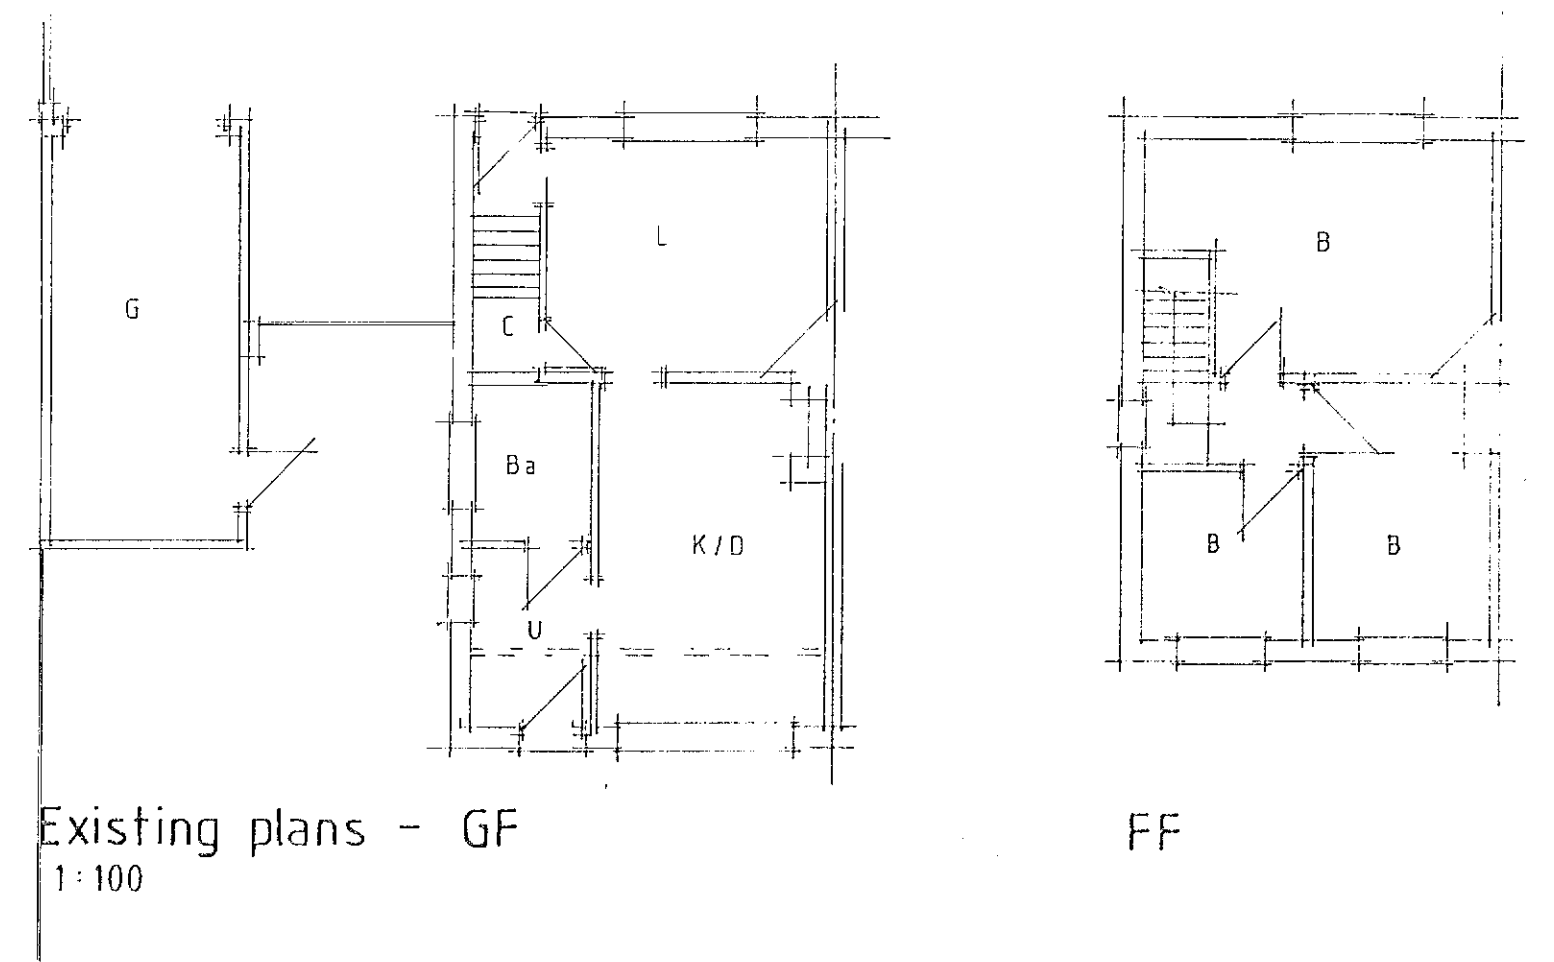

First floor 1:50

AJ SALTER & SON
Architectural Technicians
and Surveyors
50 WINDSOR ROAD, WORTHING,
WEST SUSSEX, BN11 2LY
Tel/Fax: (01903 209496)
E-mail: ajsalterandson@hotmail.com

C			
B			
A			
Client	Mr & Mrs McNair		
Address	100 Downs Way : East Preston		
Drawing	EXTENSION AND ALTERATIONS		No. 9917:1
Scale	1:50	Drawn FEB 10	Date 8