
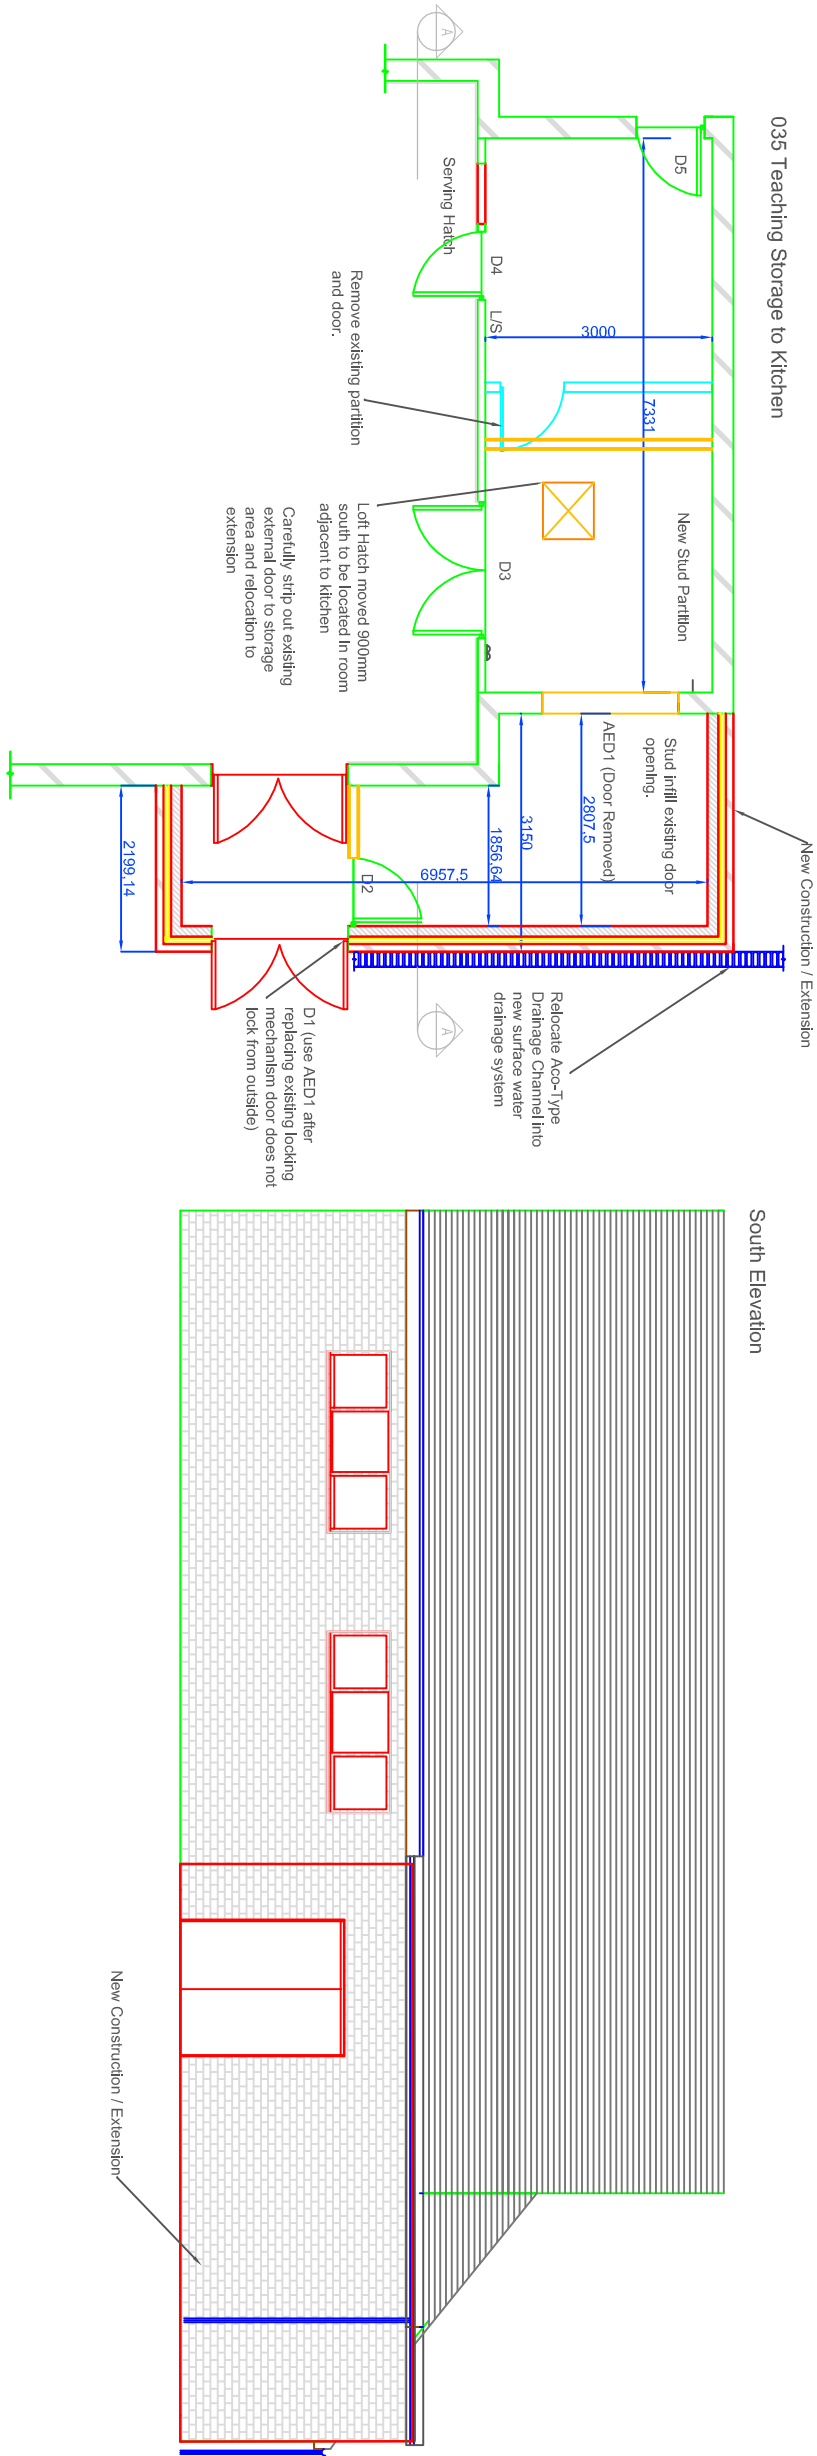


Do not scale this drawing. All Dimensions must be checked on site. This drawing and all details contained hereon are copyright and must not be reproduced without written permission from Property Tectonics.

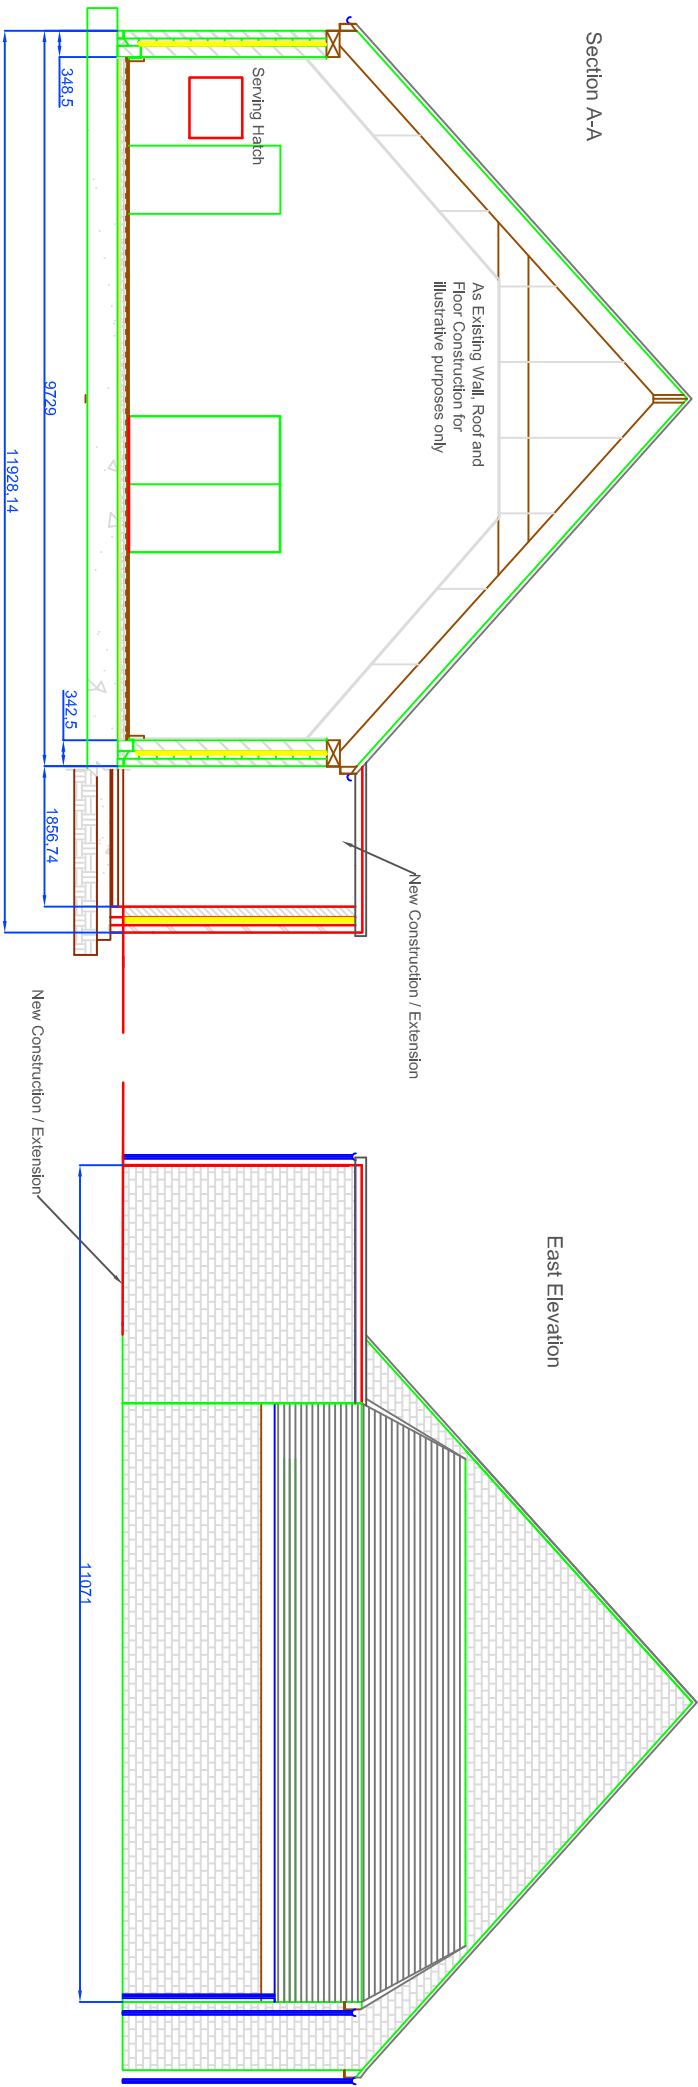

REV	DESCRIPTION	AUTH	DATE

ST. ALBANS
58/62 Holywell Hill
Saint Albans, Herts, AL1 1BX
Telephone: 01727 848597
Email: St.Albans@Property-Tectonics.co.uk

JOB TITLE
St. Wilfrids Catholic Primary School
Angmering, Arundel Road
Littlehampton
BN16 4JR

DRAWING TITLE
Proposed Plan

DATE	30/10/14	DRAWN	GF
SCALE	1:100 @A3	CHECKED	IH
DRAWING NUMBER	J8608/002	REVISION	1.0