


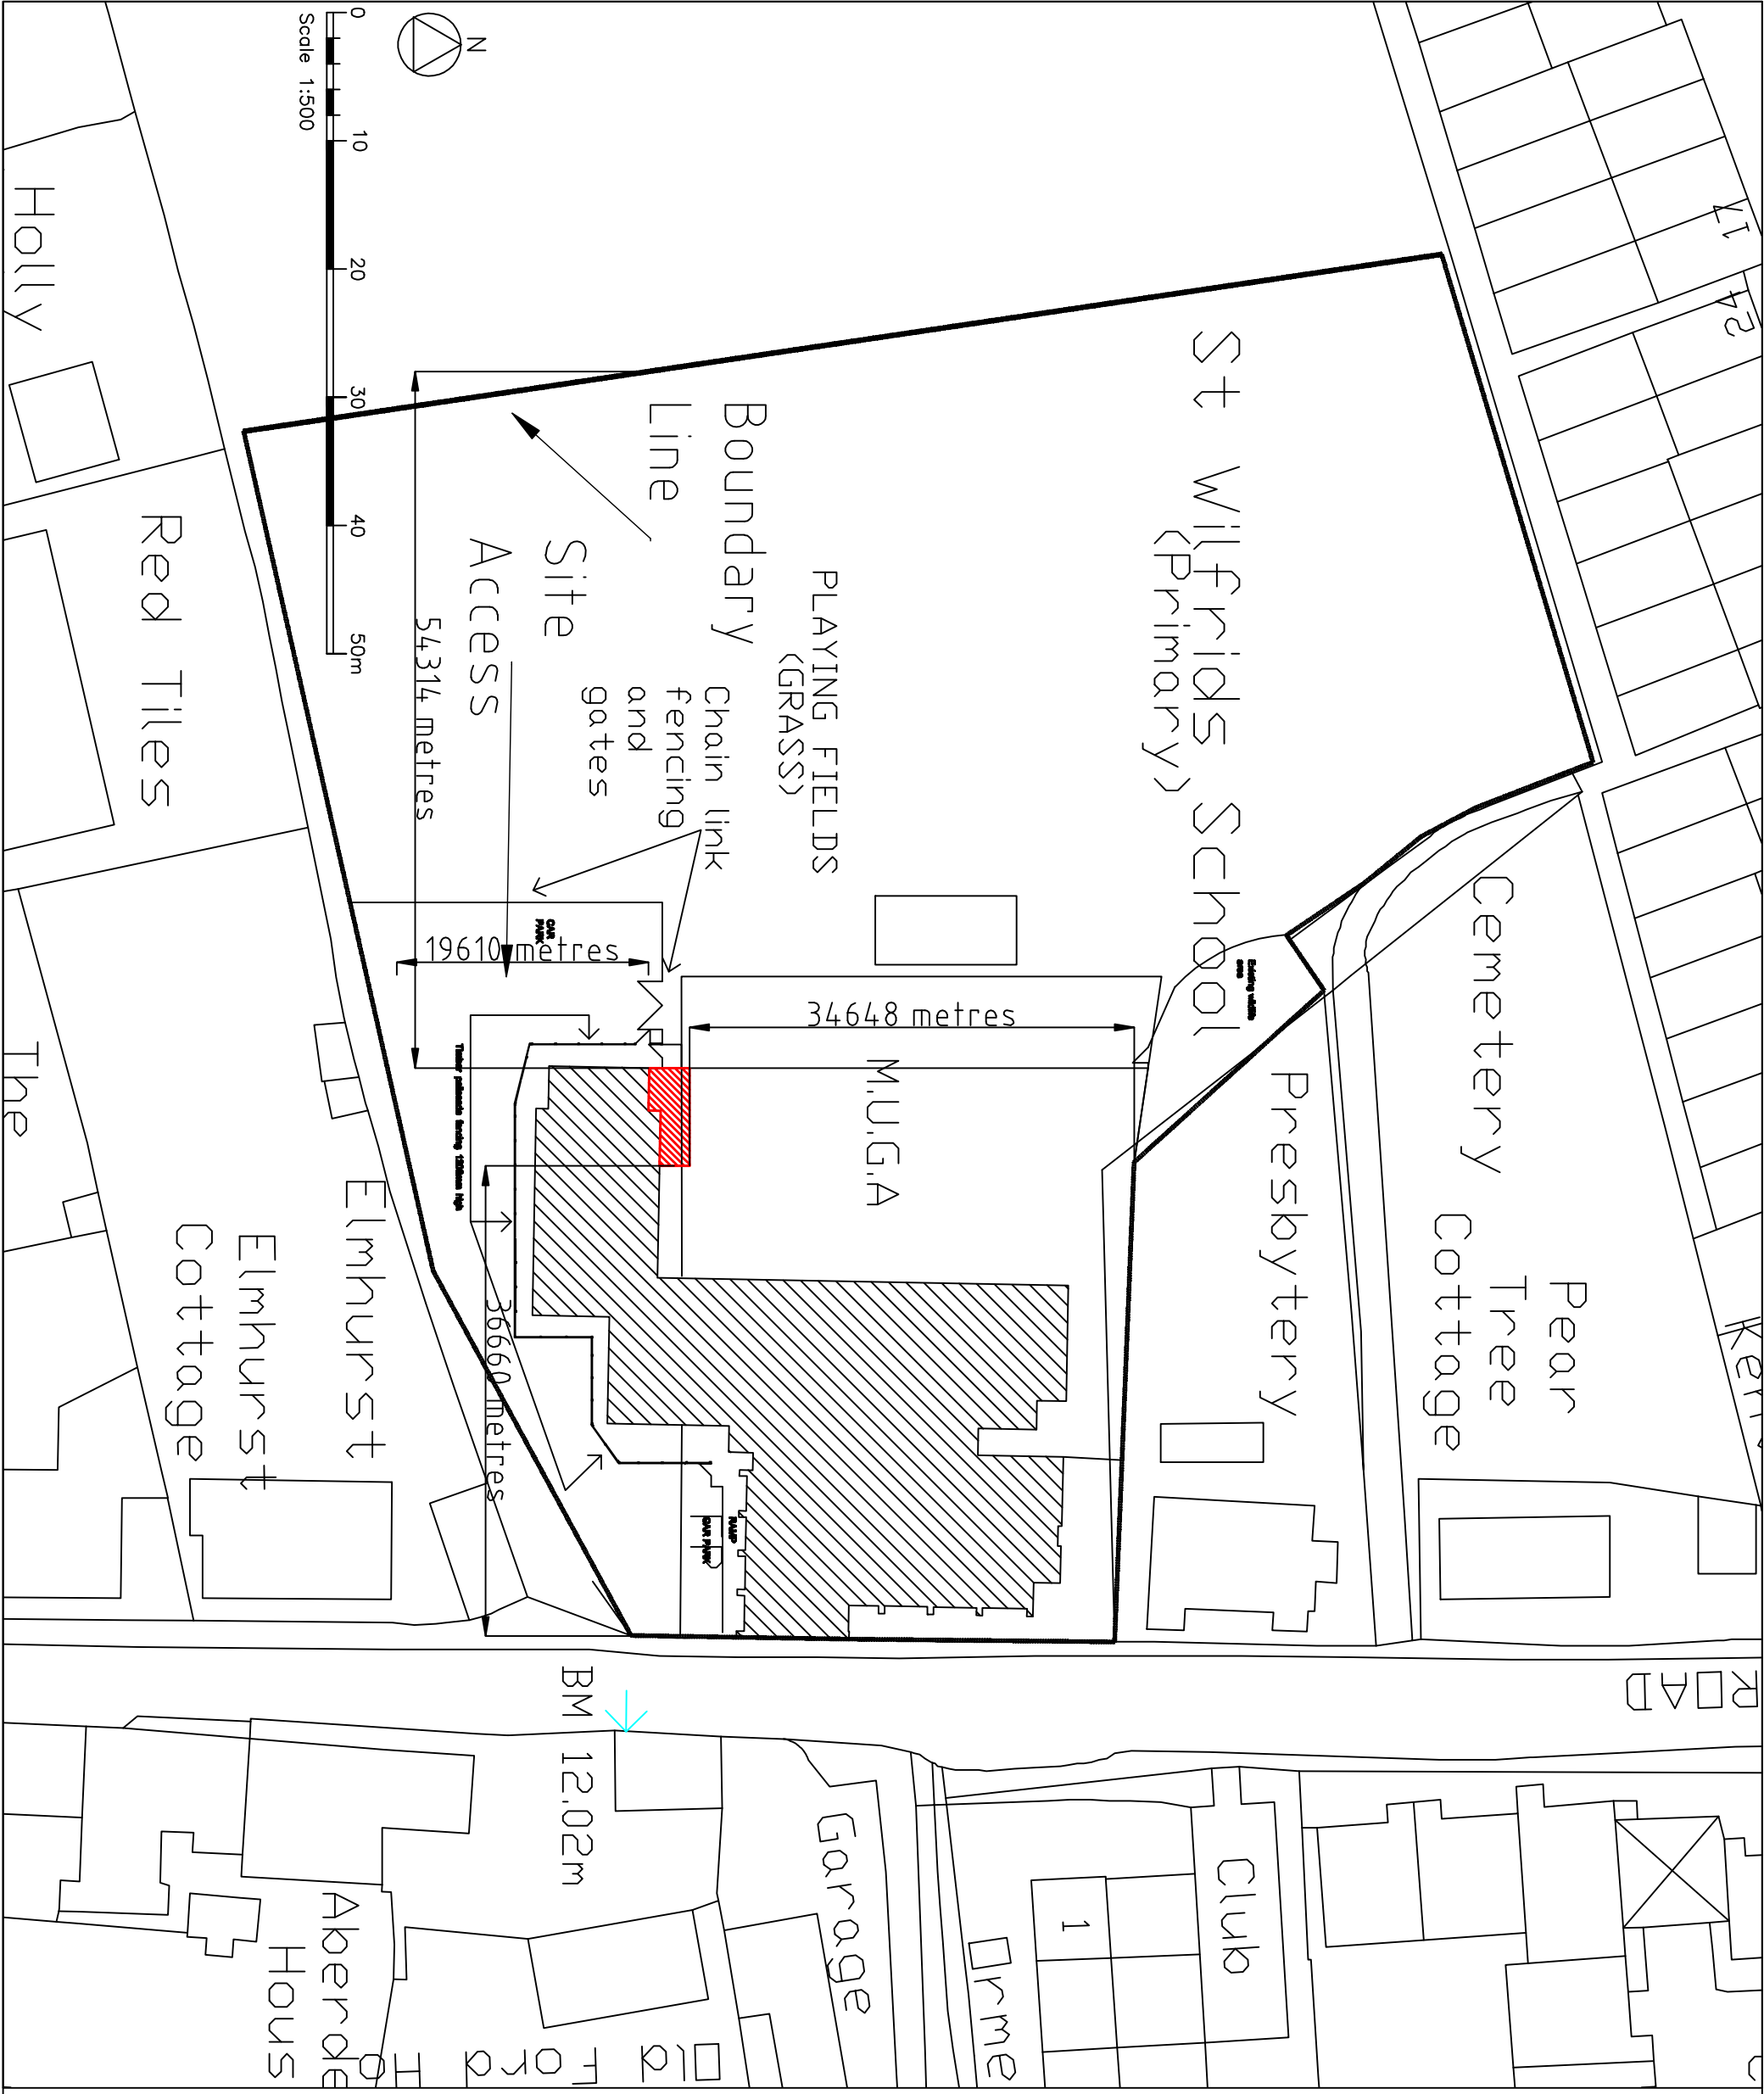

Do not scale this drawing. All Dimensions must be checked on site. This drawing and all details contained hereon are copyright and must not be reproduced without written permission from Property Tectonics.

Planning

A	Addition of dimension lines from extension to boundary lines	GF	15-01-15
REV	DESCRIPTION	AUTH	DATE



ST. ALBANS

58/62 Holywell Hill
Saint Albans, Herts, AL1 1BX
Telephone: 01727 848597
Email: StAlbans@Property-Tectonics.co.uk

JOB TITLE
St. Wilfrids Catholic
Primary School Angmering
Arundel Road, Angmering
Littlehampton, BN16 4JR

DRAWING TITLE Block Plan			
DATE	30/10/14	DRAWN	GF
SCALE	1:500 @A3	CHECKED	IH
DRAWING NUMBER	J8608/005	REVISION	A