


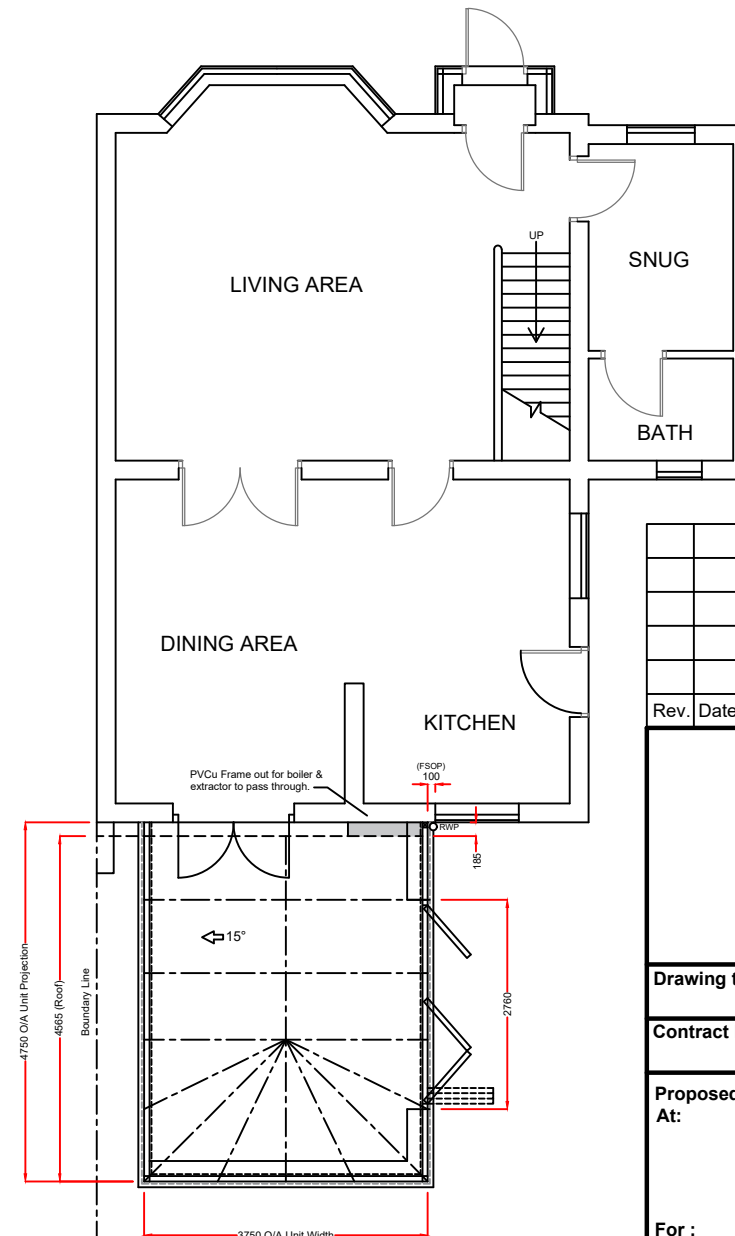

Rev.	Date	Description	Initials
 Anglian Home Improvements Telephone: 0845 437 3600			
Drawing title: Proposed Plan and Elevations			
Contract No. : 90001644		Page 2 of 2	
Proposed: PVCu Conservatory At: The Warren, High St Angmering Littlehampton, West Sussex BN16 4 AE			
For : Mr & Mrs Watters			
Drawers initials: DJP		Scale : 1:100	Date: 14.12.08