
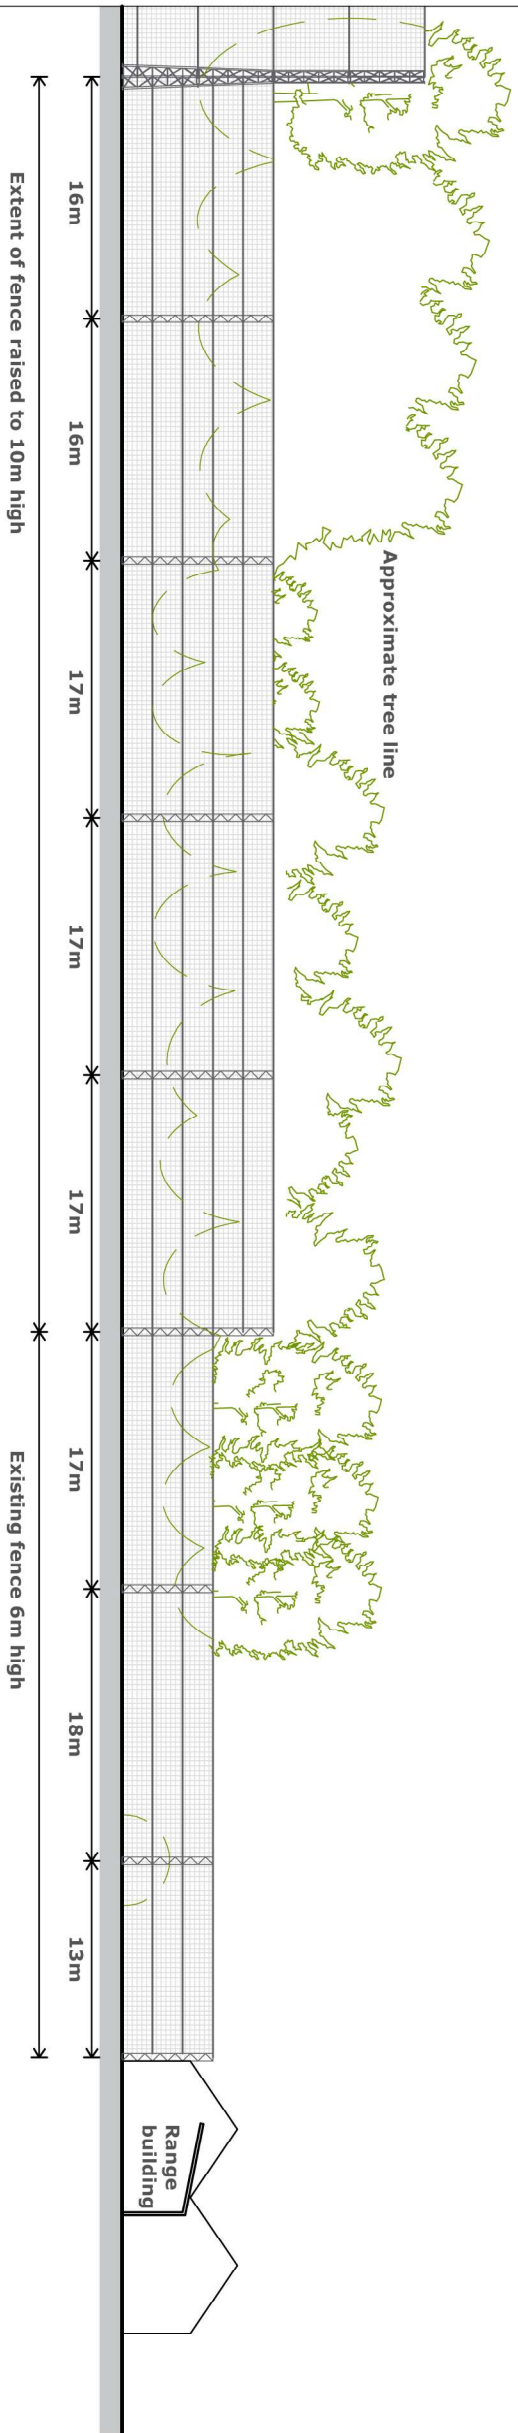
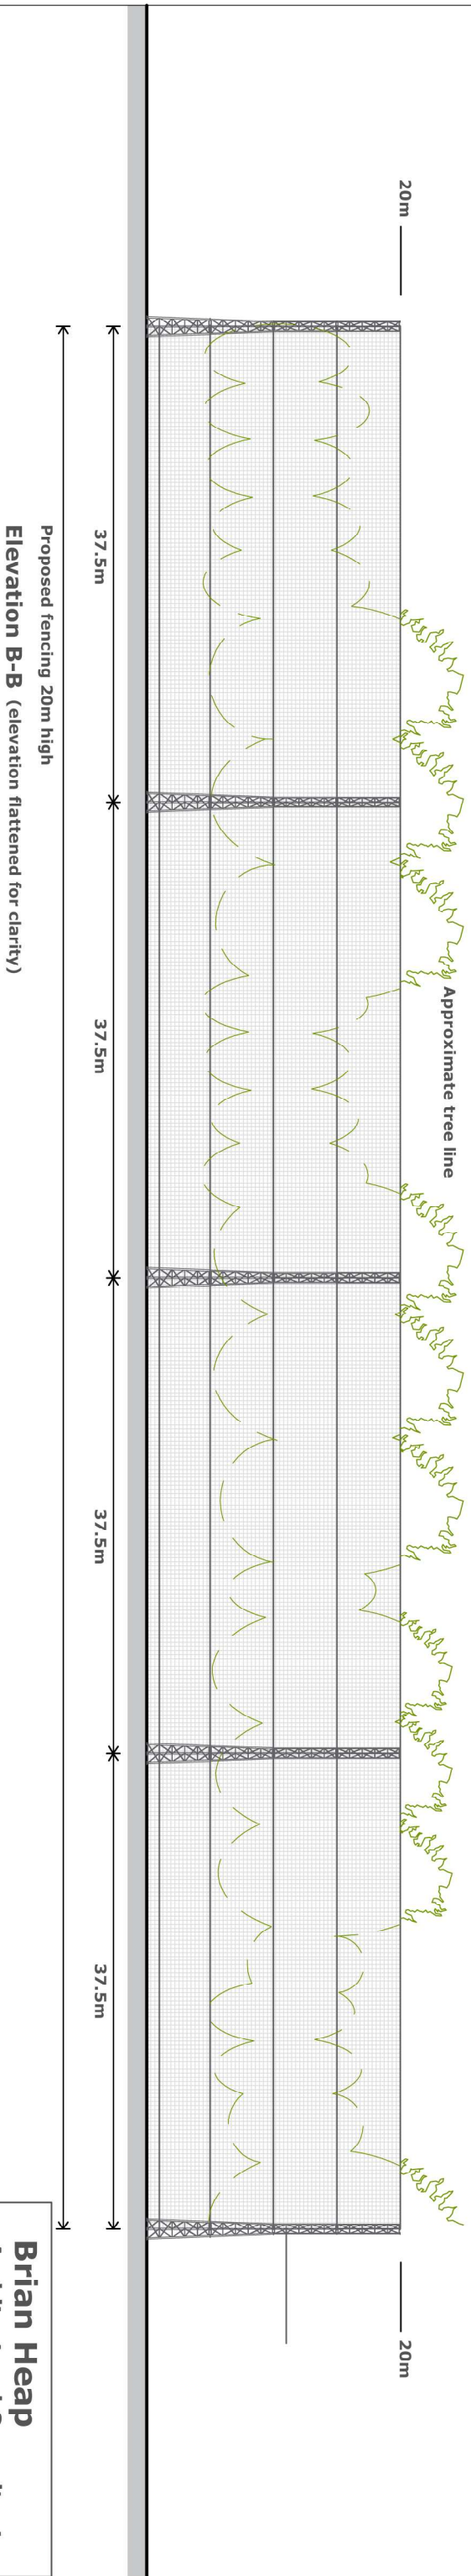


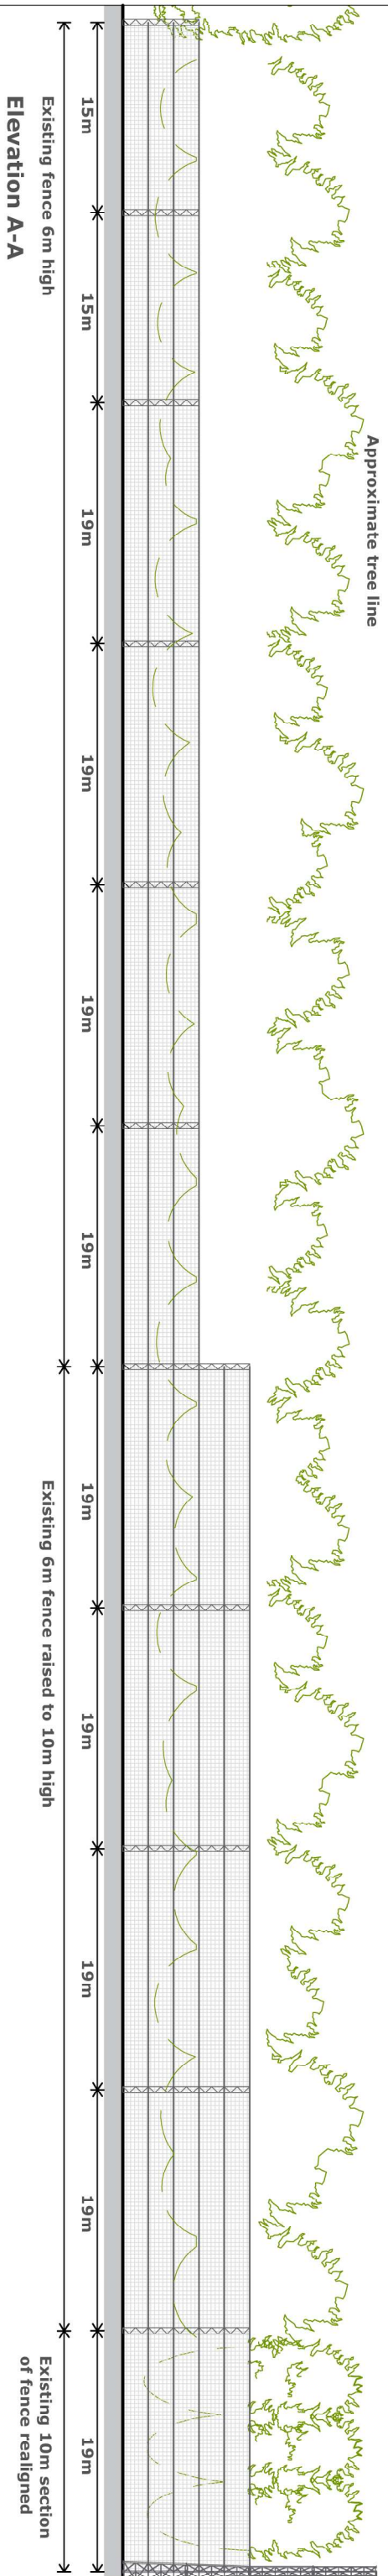

Brian Heap Architectural Consultant 2 Hamilton Close Powick Worcester WR2 4NH email: brianheaparchitect@btconnect.com	
Project	
Rustington Golf Centre Driving Range	
Title	
Proposed fence elevations	
Date	Scale
Nov 2019	1:500@A3
Dwg. No.	rev.
19-170094-AP02	