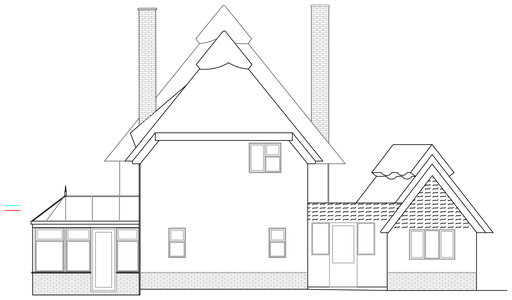

Front - East

Side - South

Rear - West

Side - North

EXISTING ELEVATIONS 1:100

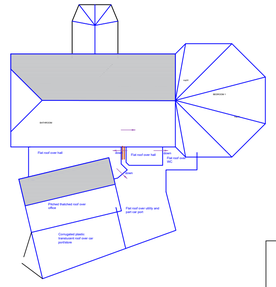

EXISTING ROOF PLAN 1:200

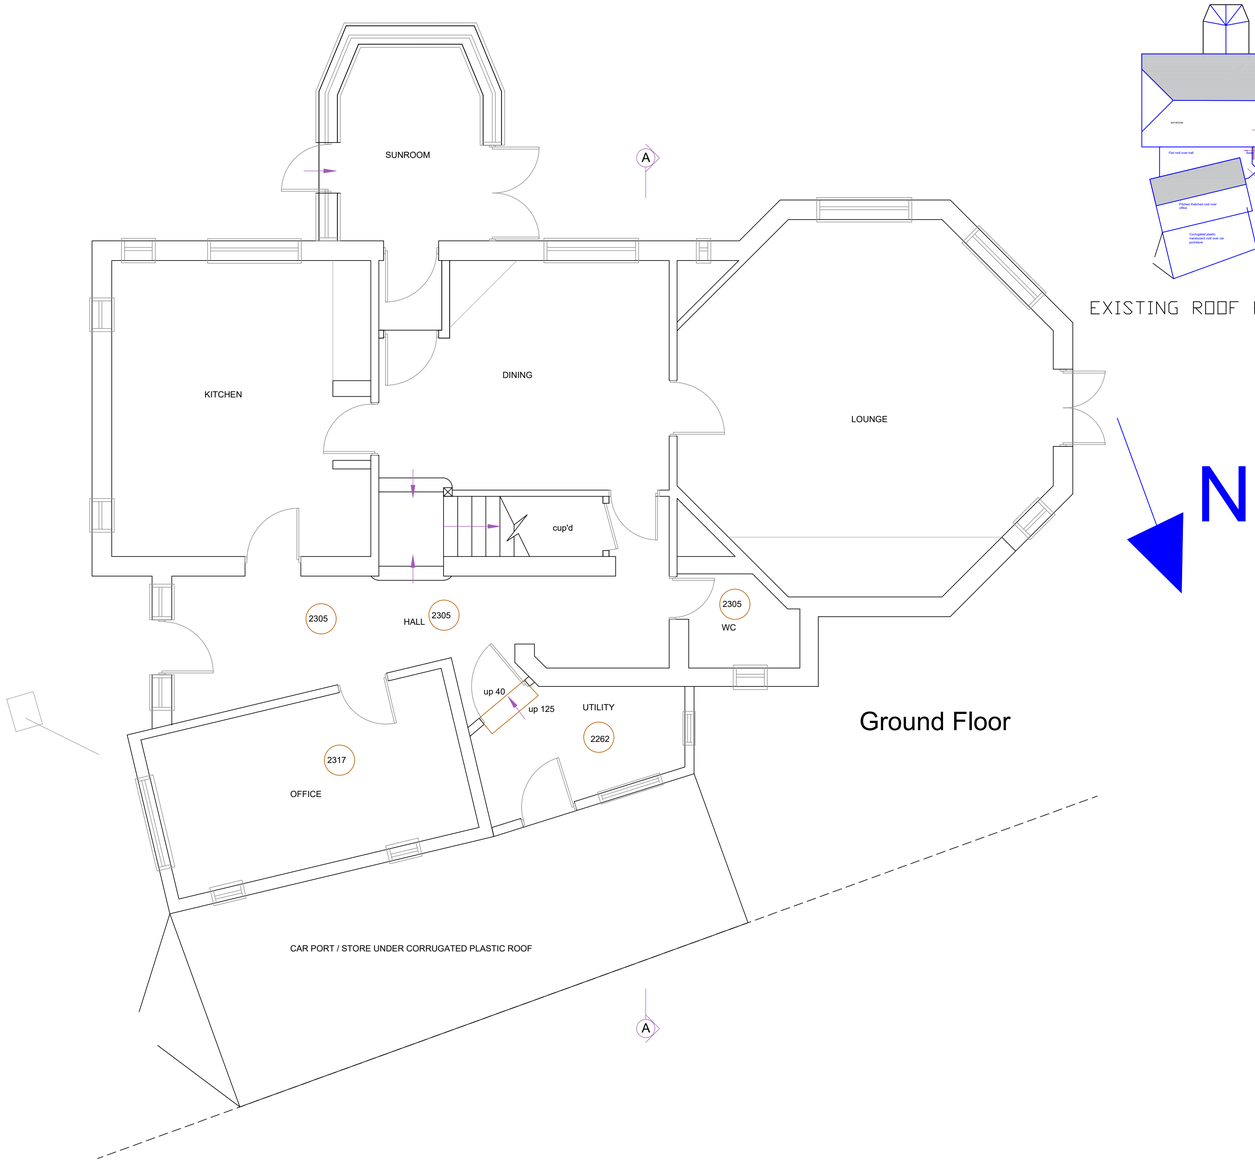

Ground Floor

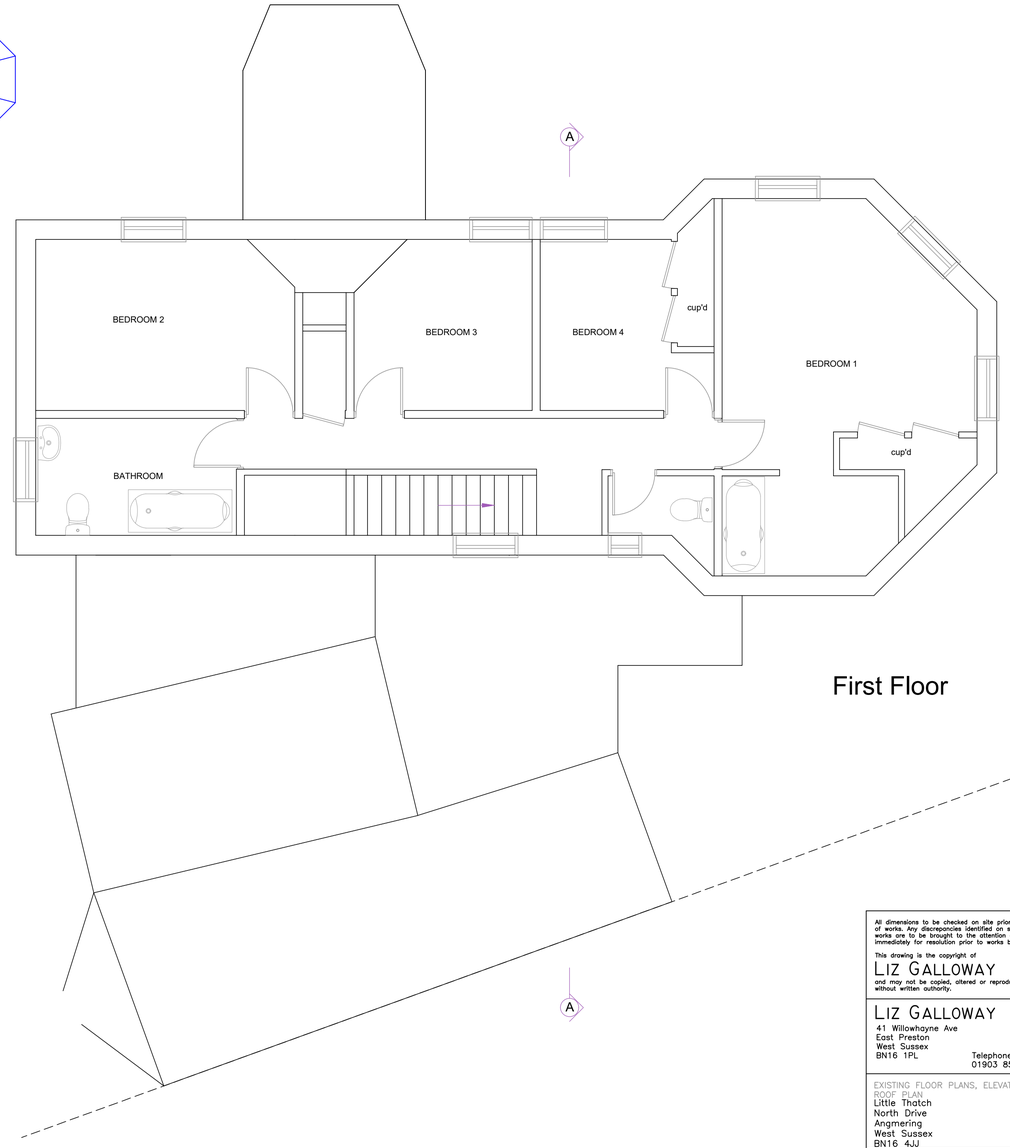

First Floor

EXISTING FLOOR PLANS 1:50

Scale bar 1:100

Scale bar 1:50

All dimensions to be checked on site prior to the commencement of works. Any discrepancies identified on site which affect the works are to be brought to the attention of Liz Galloway immediately for resolution prior to works being carried out.

This drawing is the copyright of
LIZ GALLOWAY
and may not be copied, altered or reproduced in any way without written authority.

LIZ GALLOWAY
41 Willowhayne Ave
East Preston
West Sussex
BN16 1PL
Telephone
01903 859176

EXISTING FLOOR PLANS, ELEVATIONS & ROOF PLAN
Little Thatch
North Drive
Angmering
West Sussex
BN16 4JJ

CLIENT Mr and Mrs Espezel

Issue	Details	Drawn	Check	Date

SCALE AS SHOWN on A1
DATE 22/07/21
DRAWING NUMBER 16122/01