Front - East

Side - South

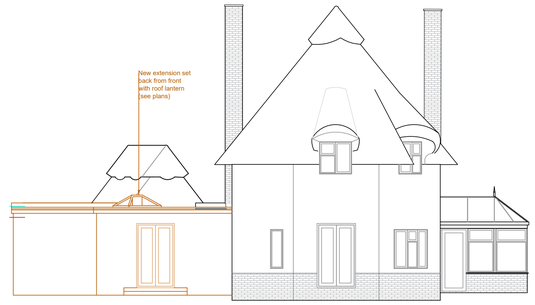

Rear - West

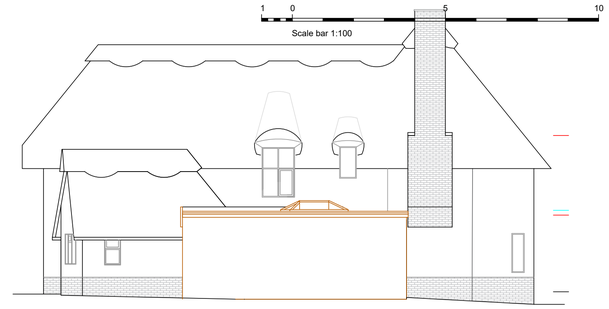

Side - North

PROPOSED ELEVATIONS 1:100

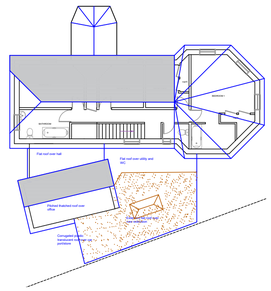

PROPOSED ROOF PLAN 1:200

Proposed style of roof lantern

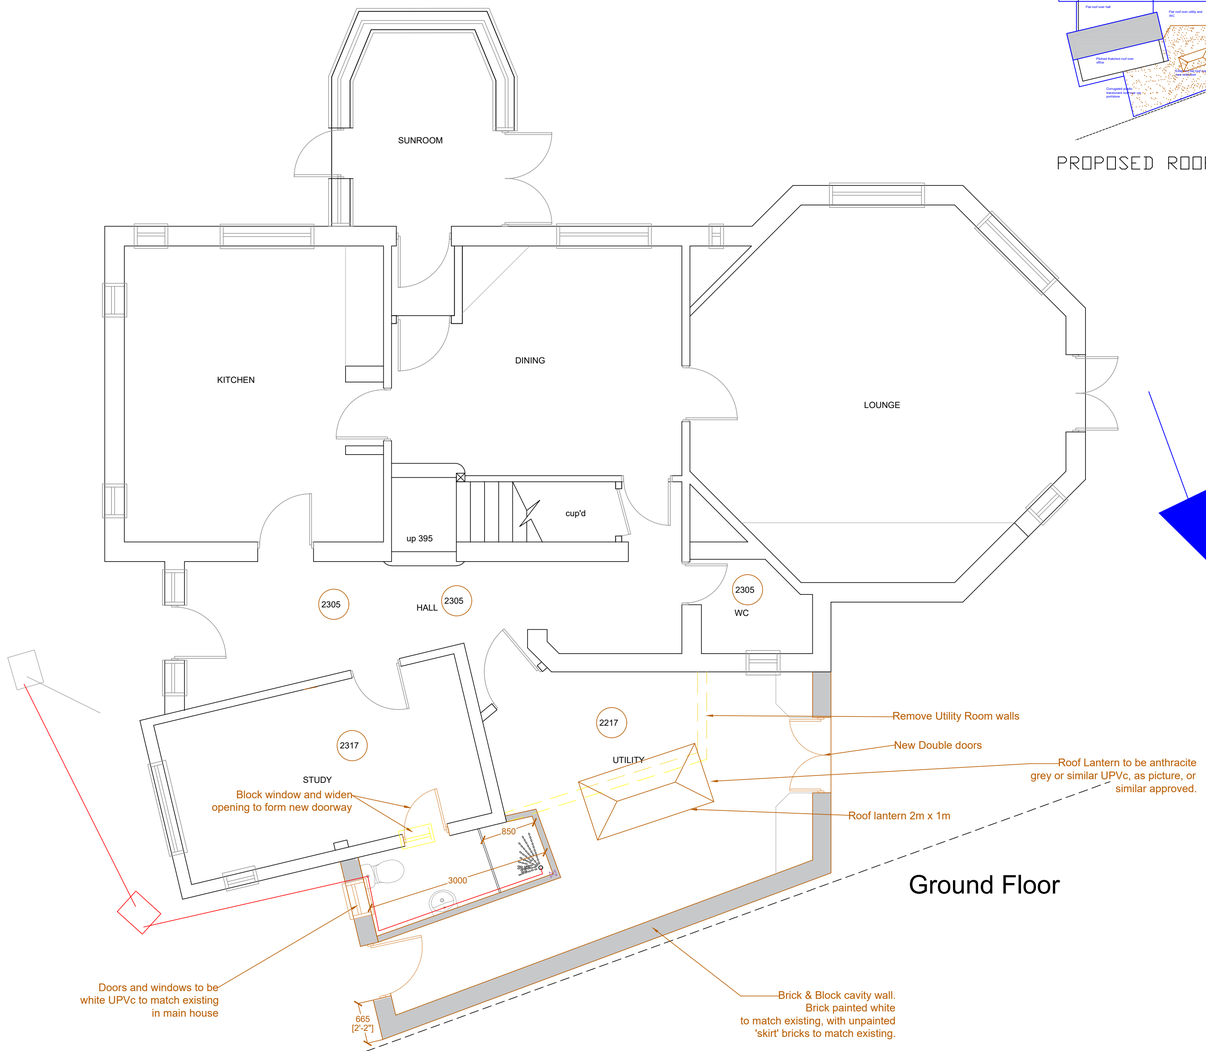

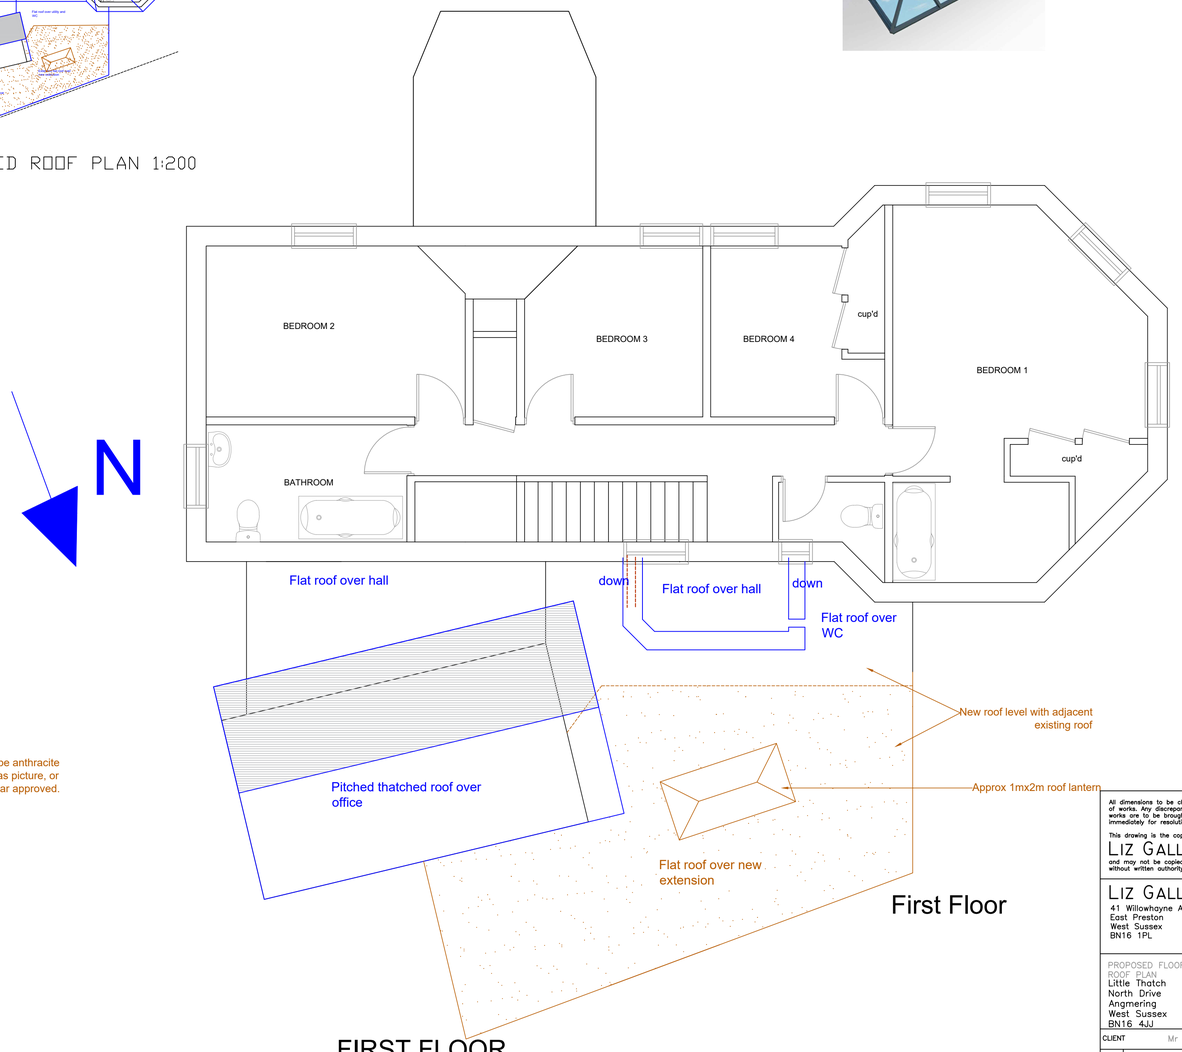

PROPOSED FLOOR PLAN 1:50

1 0 5 10
Scale bar 1:50

All dimensions to be checked on site prior to the commencement of works. Any discrepancies identified on site which affect the works are to be brought to the attention of Liz Galloway immediately for resolution prior to works being carried out.

This drawing is the copyright of
LIZ GALLOWAY
and may not be copied, altered or reproduced in any way without written authority.

LIZ GALLOWAY
41 Willowhayne Ave
East Preston
West Sussex
BN16 1PL
Telephone
01903 859176

PROPOSED FLOOR PLANS, ELEVATIONS & ROOF PLAN
Little Thatch
North Drive
Angmering
West Sussex
BN16 4JJ

CLIENT Mr and Mrs Espezel

Issue	Details	Drawn	Check	Date

SCALE AS SHOWN on A1
DATE 28/07/21
DRAWING NUMBER 16122/02