ARUN DISTRICT COUNCIL A/173/11/L

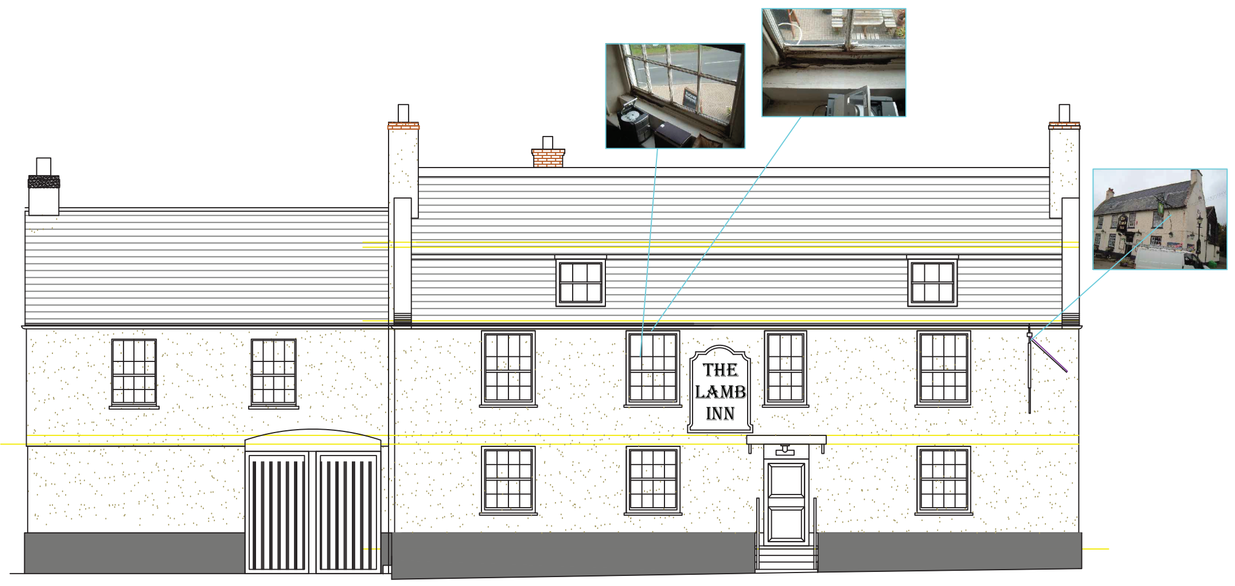

FRONT ELEVATION - SOUTH EAST



SIDE ELEVATION - NORTH EAST

EXISTING ELEVATIONS 1:100



REAR ELEVATION - NORTH WEST



SIDE ELEVATION - SOUTH WEST

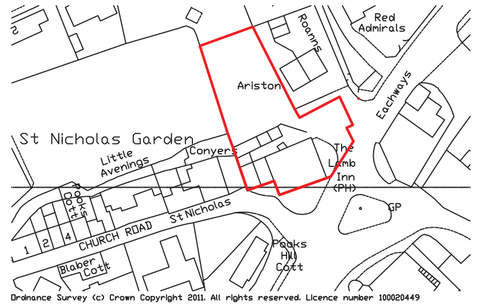

LOCATION 1:1250

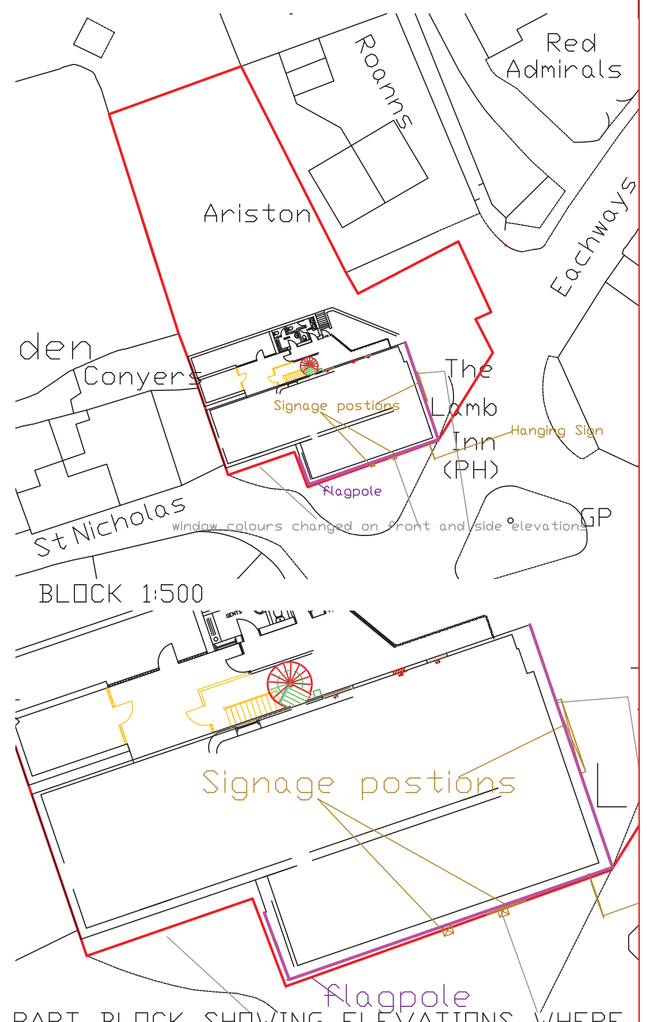

BLOCK 1:500

PART BLOCK SHOWING ELEVATIONS WHERE WINDOW COLOUR CHANGE IS PROPOSED (MAGENTA). SEE FLOOR PLANS FOR DETAILS 1:200

schedule of signs
Front FF - 2200Wx1600H
Front GF x2 - 600Wx750H
Side sign - 2200Wx1600H
Hanging Sign - 900Wx1000H

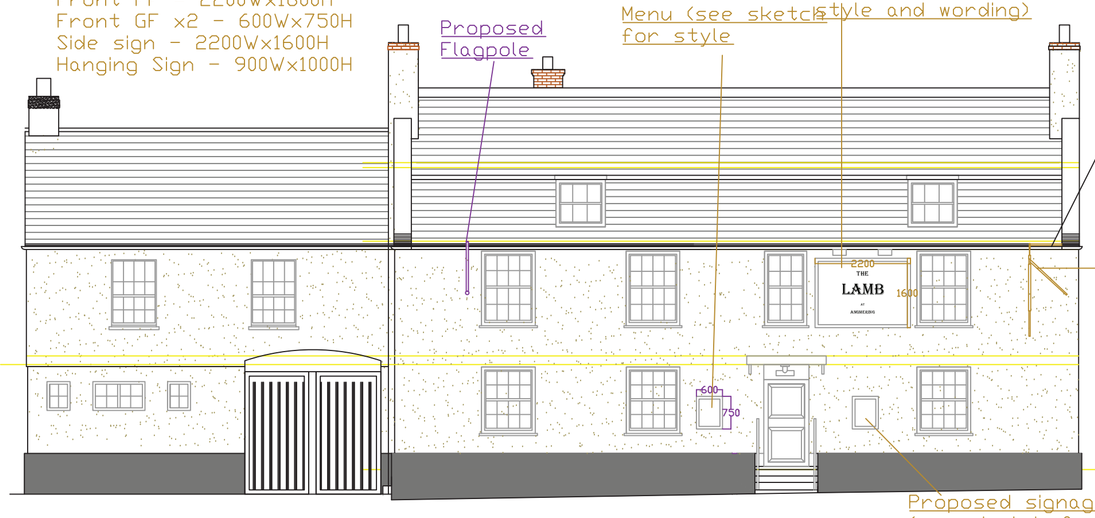

FRONT ELEVATION - SOUTH EAST

All windows, front door & rafter feet on front elevation to be Charleston Grey by Farrow & Ball

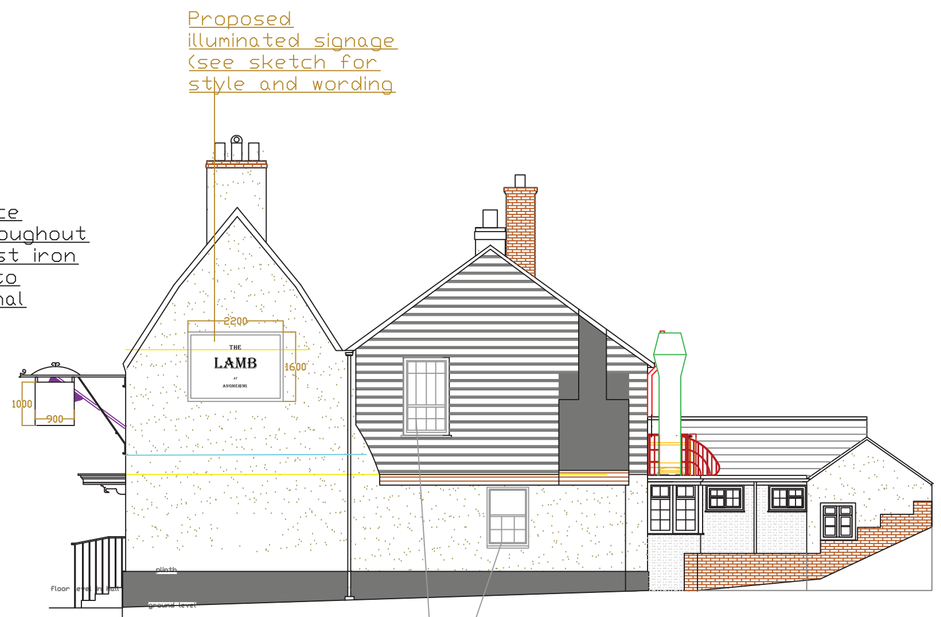

SIDE ELEVATION - NORTH EAST

Windows to side elevation of main building to be painted in Charleston Grey

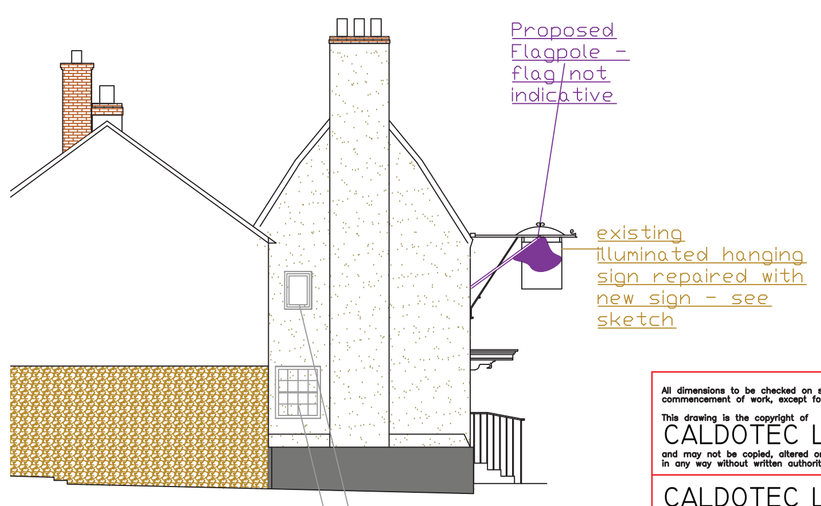

SIDE ELEVATION - SOUTH-WEST

Windows to side elevation of main building to be painted in Charleston Grey

PROPOSED ELEVATIONS 1:100

ISSUED FOR PLANNING APPLICATION - A/173/11/L
Window colours, rafter feet front door, advertising signage, flagpole

All dimensions to be checked on site prior to commencement of work, except for planning purposes.

This drawing is the copyright of CALDOTEC LTD and may not be copied, altered or reproduced in any way without written authority.

CALDOTEC LTD
41 WILLOWHAYNE AVE
EAST PRESTON
WEST SUSSEX
BN16 1PL
Telephone
01903 859176

EXISTING & PROPOSED ELEVATIONS, LOCATION & BLOCK. Ref. Window & door colour, rafter feet colour, advertising signage, flagpole.
The Lamb, The Square
Angmering
West Sussex
BN16 4EQ

CLIENT Mr Newbon

Issue	Details	By	Date

SCALE AS SHOWN on A1
DATE 22/12/11
DRAWING NUMBER 11045/5-02 173/11