ARUN DISTRICT COUNCIL A/173/11/L

NO A 173.11 L
RECEIVED 13.1.11

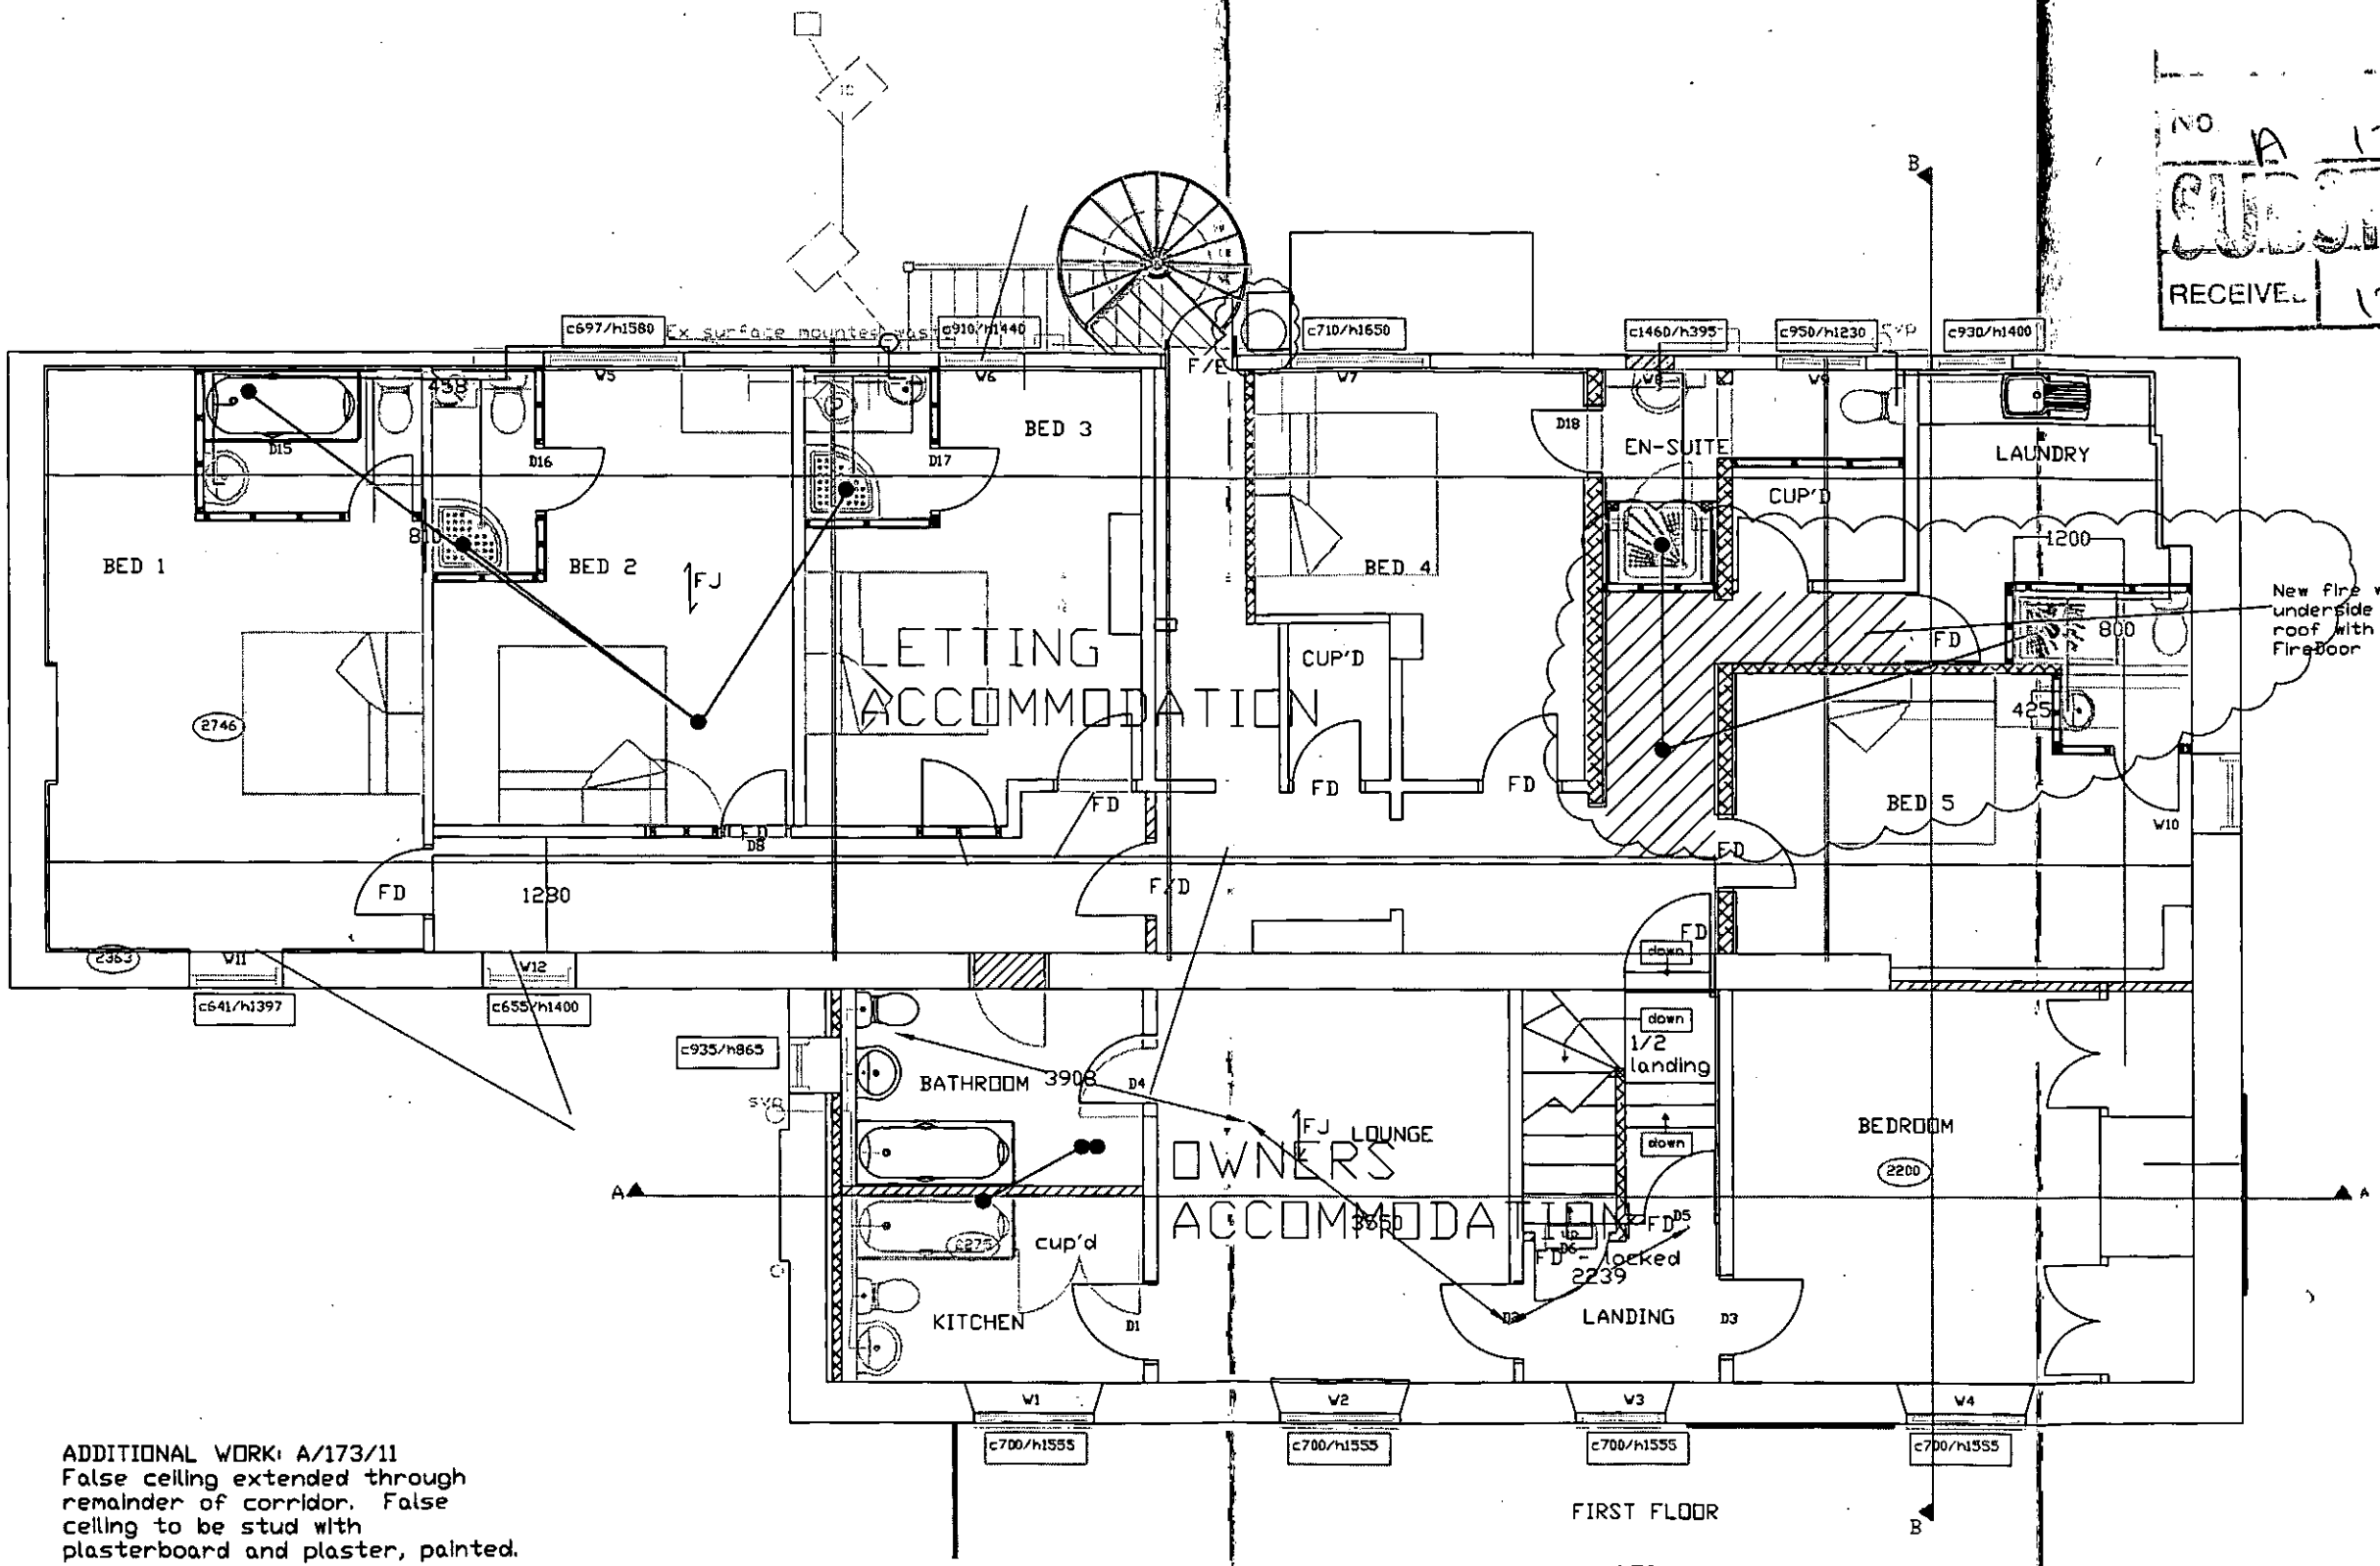

ADDITIONAL WORK: A/173/11
False ceiling extended through remainder of corridor. False ceiling to be stud with plasterboard and plaster, painted.

All dimensions to be checked on site prior to commencement of work, except for planning purposes.

This drawing is the copyright of
CALDOTEC LTD
and may not be copied, altered or reproduced in any way without written authority.

CALDOTEC LTD
41 WILLOWHAYNE AVE
EAST PRESTON
WEST SUSSEX
BN16 1PL
Telephone
01903 859176

FALSE CEILING EXTENDED
THE LAMB, THE SQUARE
ANGMERING, WEST SUSSEX
BN16 4EQ

CLIENT Mr Newbon

Issue	Details	By	Date

SCALE 1:50 on A3
DATE 11/11/11
DRAWING NUMBER 11045/CEILING FF