

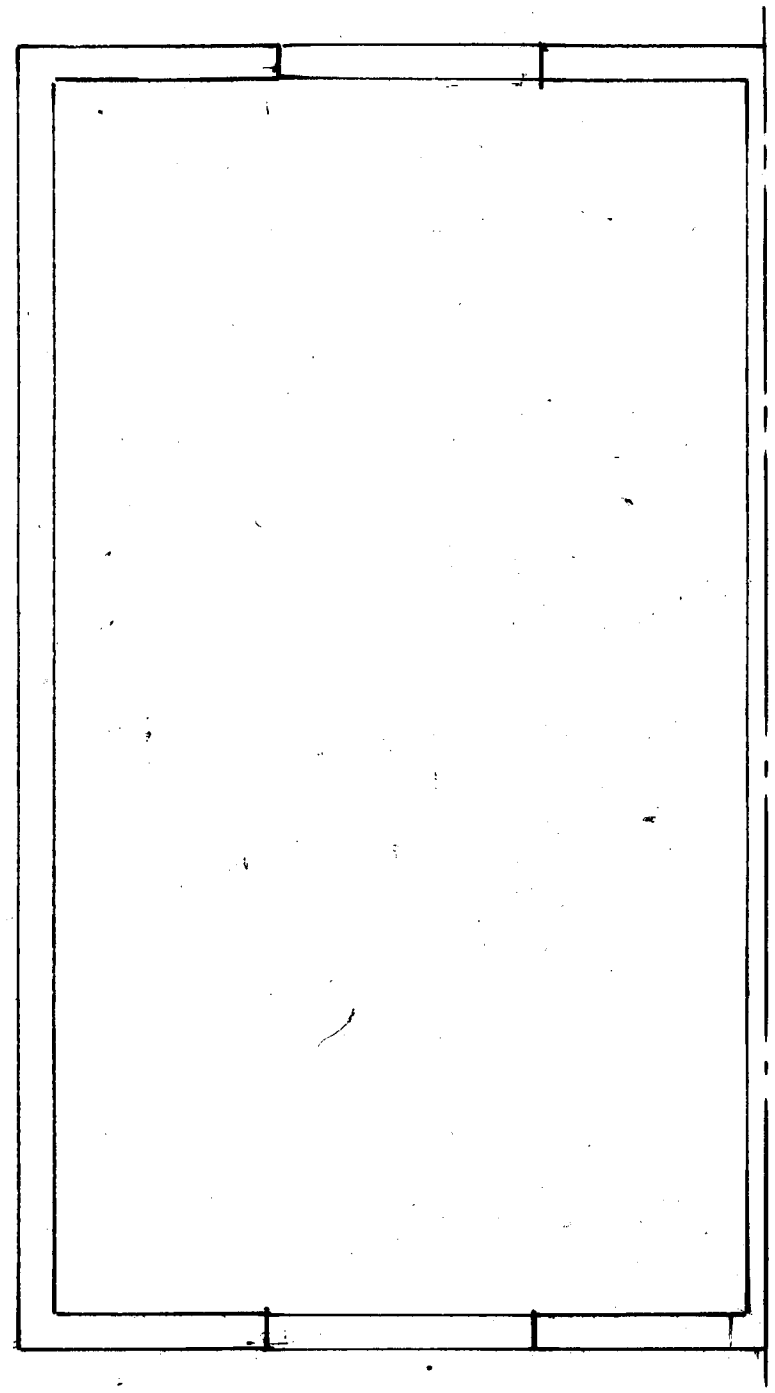


Proposed Joist Layout

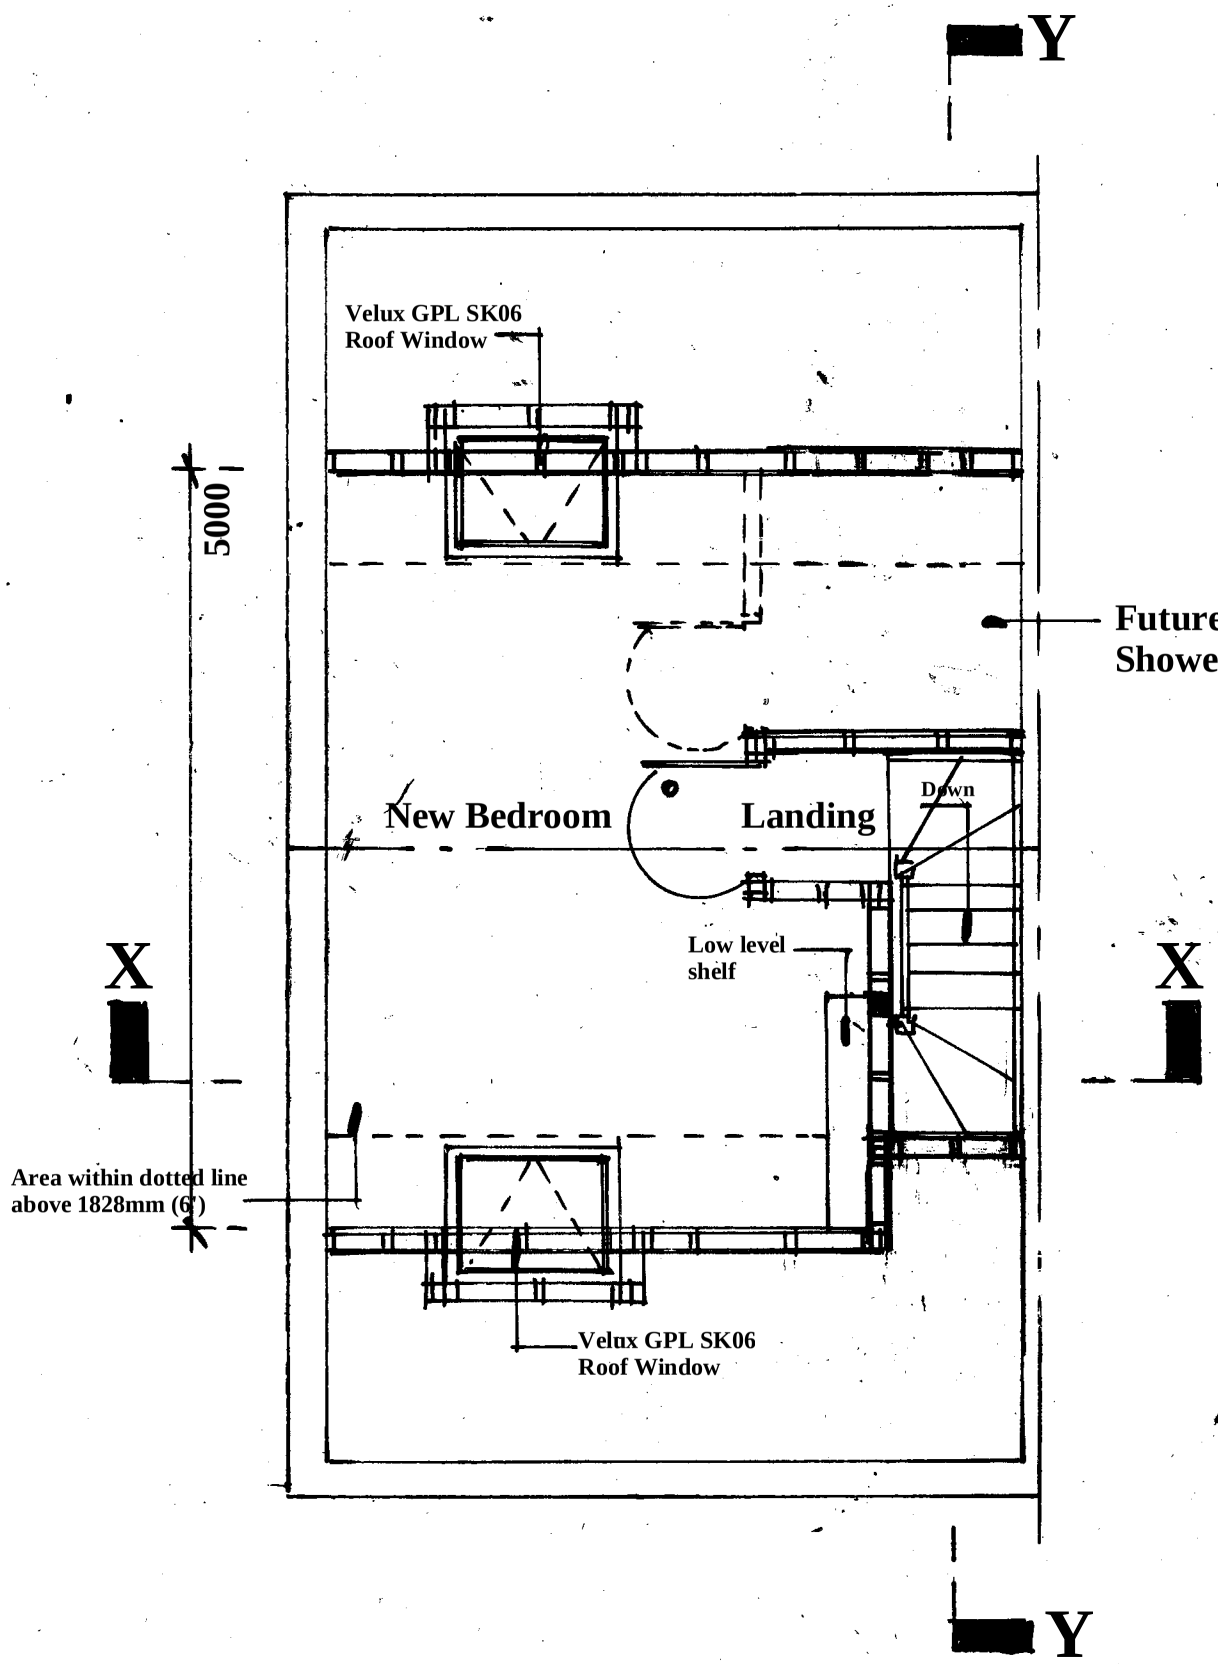

Proposed Loft Room

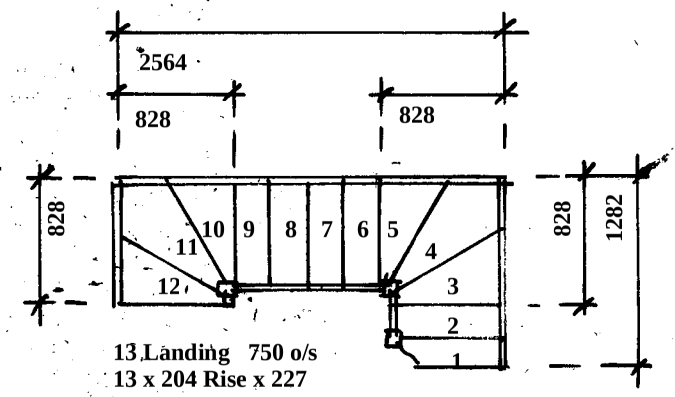

Proposed Staircase Plan

Amendments	Date

Client

Mr & Mrs Collet

Site Address

7 Lavender Way
Angmering
West Sussex
BN16 4QD

Proposal **Loft Conversion**

Drawing Title **Proposed Joist/ Loft Room Plan**

Date **03/09/25** Drawn **S. Burrows**

Scales **1:50**

DWG NO.	REV
S13446/2	