


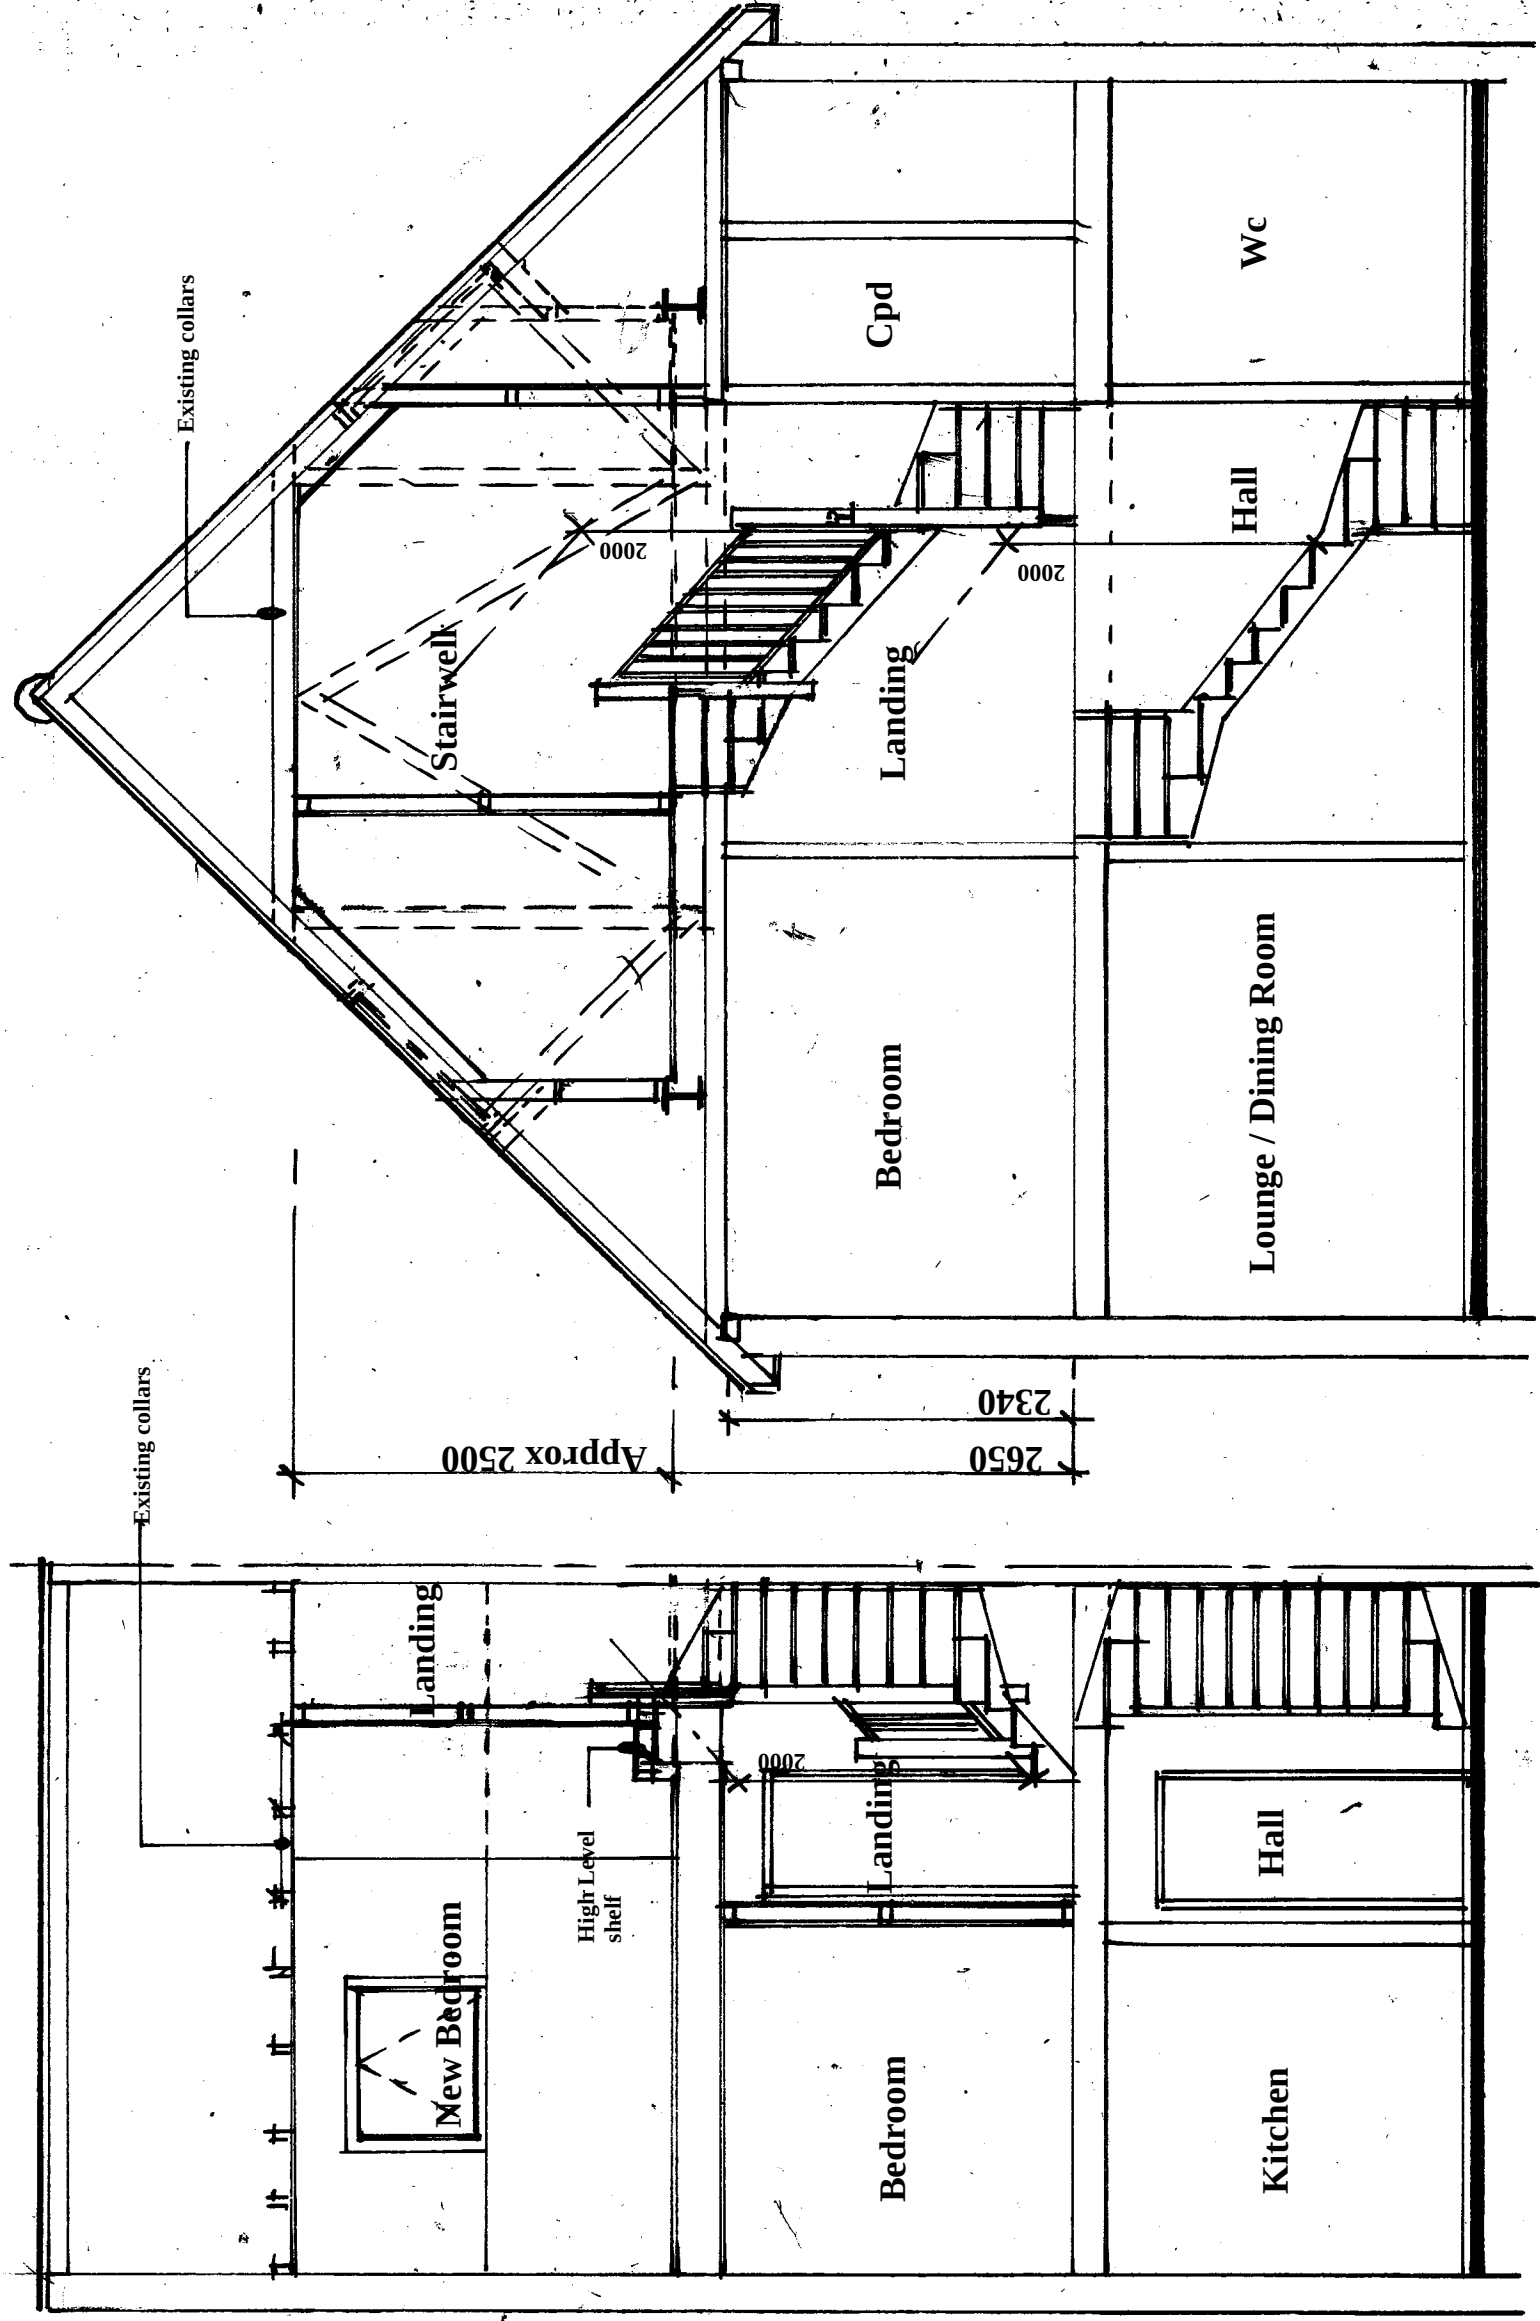

Section X-X

Section Y-Y

Amendments			Date
Client			

Mr & Mrs Collet

Site Address

7 Lavender Way
Angmering
West Sussex
BN16 4QD

Proposal

Loft Conversion

Drawing Title

Sections

Date 03/09/25

Drawn S. Burrows

Scales

1:50

DWG NO.

S13446/3

REV