


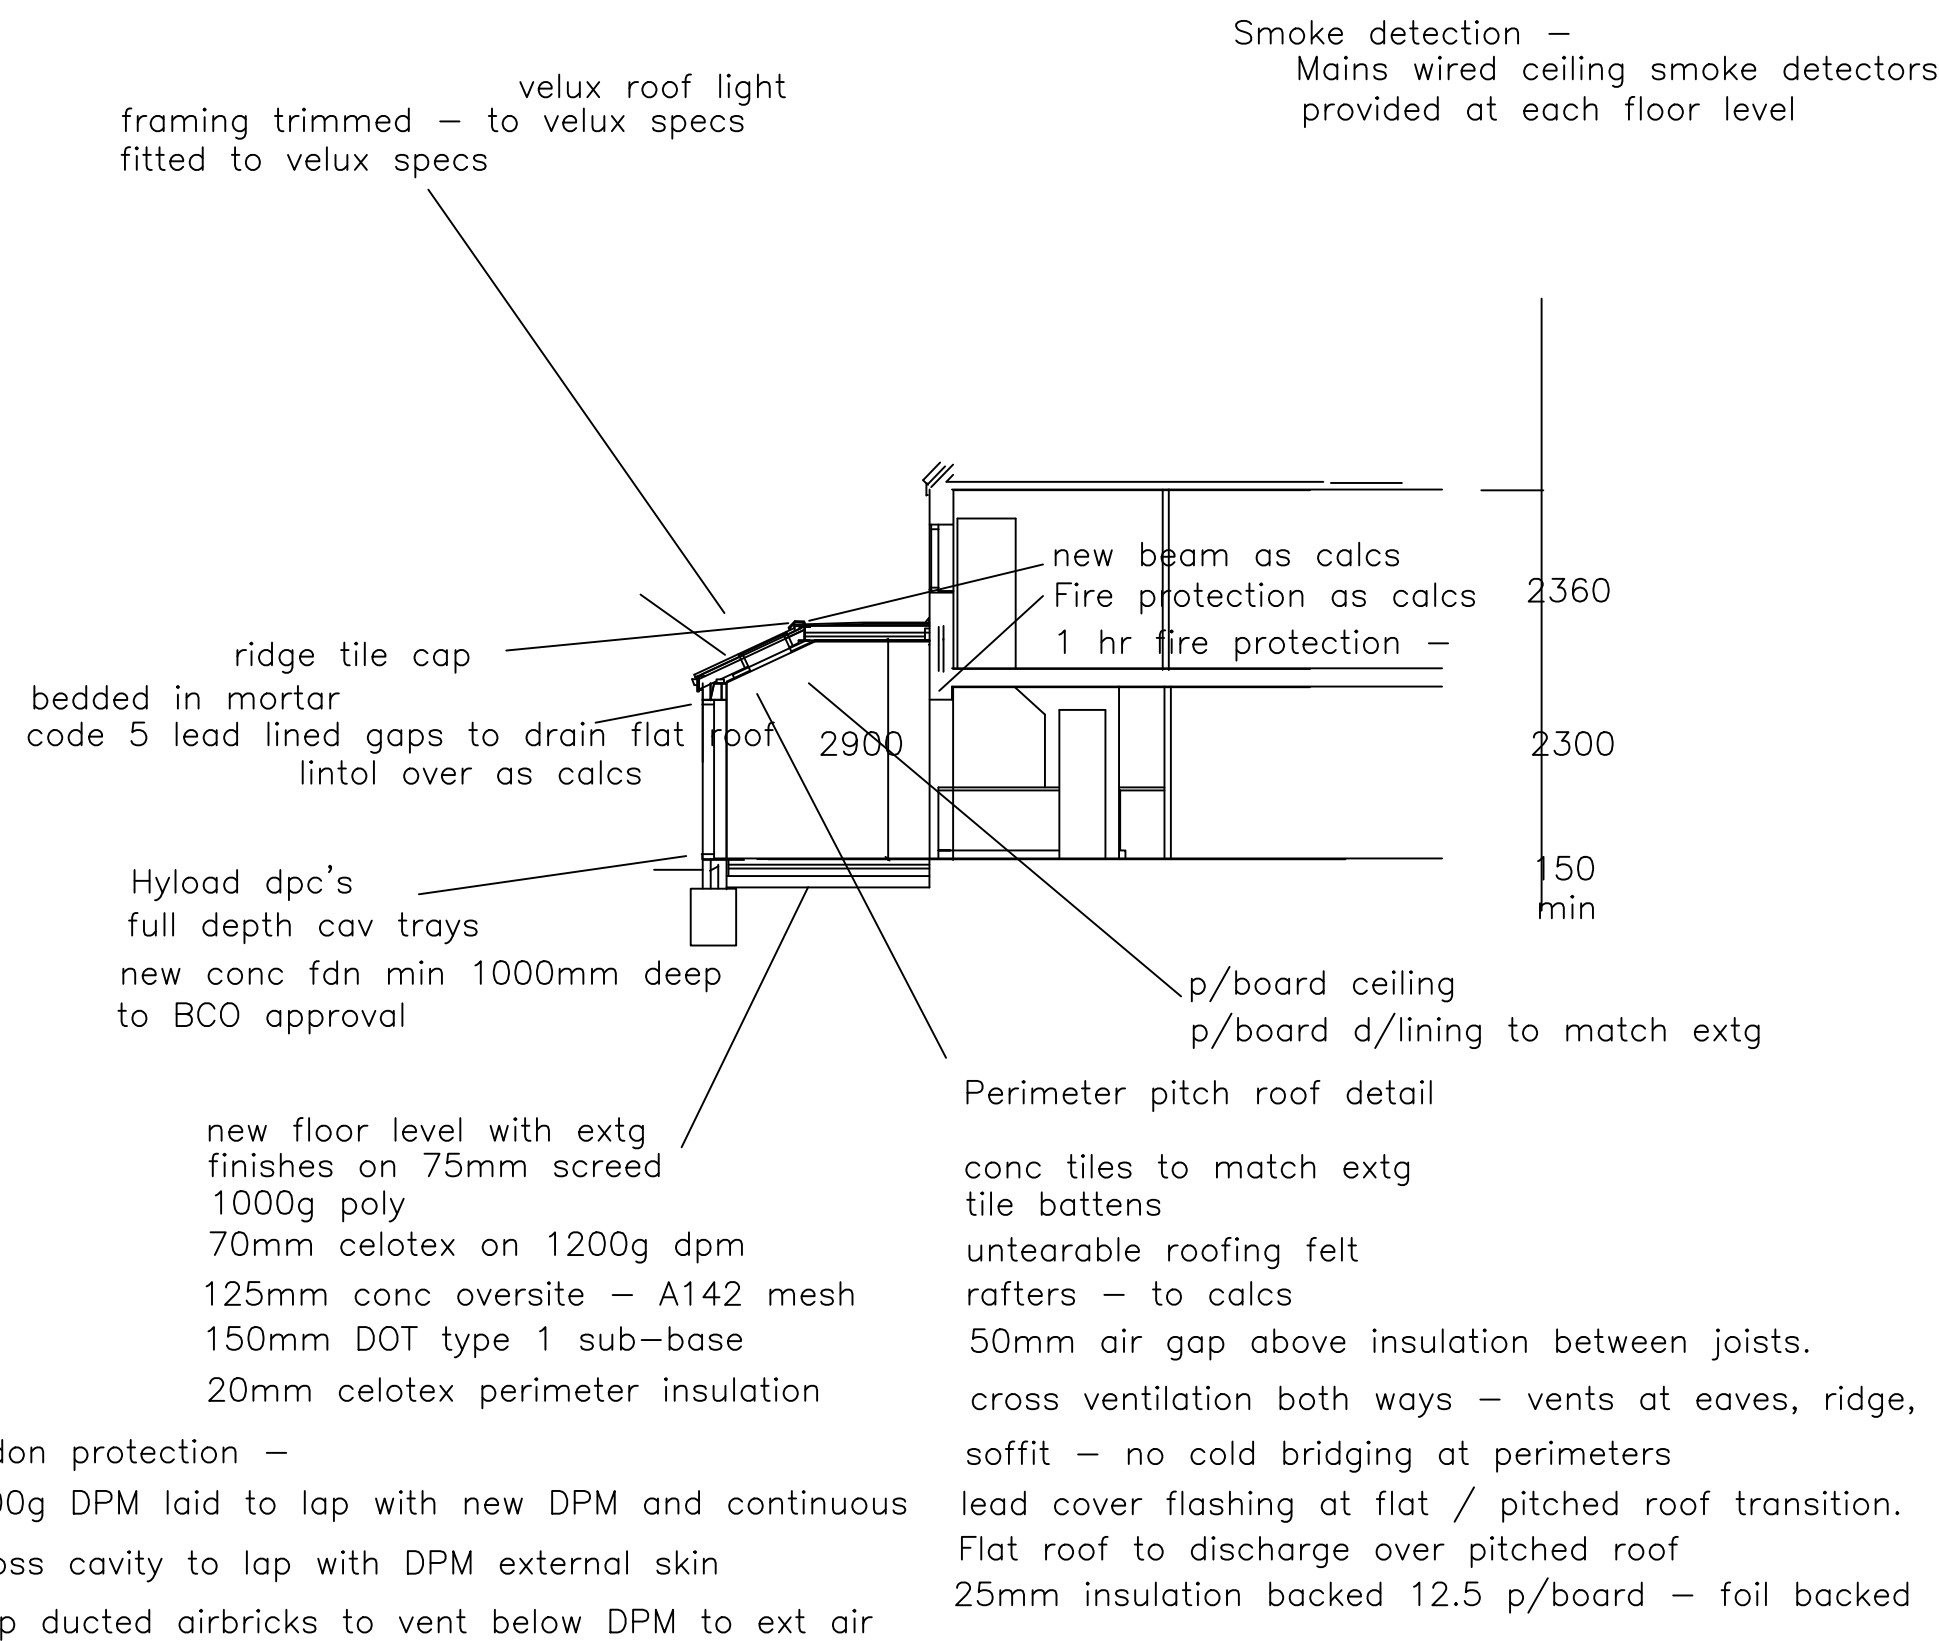

General Notes
All Dimension to be verified on site
Do not scale from this drawing

No	Revision/issue	Date
A	dims / detail added	3-8-20
B	dims / detail added	5-8-20
C	dims / detail added	9-9-20
D	roof works deleted	2/10/20

Project Title
3 William Olders, Angmering

section - south	Drn By LE
-----------------	--------------

Date 27/07/2020	Scale 1: 100
--------------------	-----------------

Drawing Number BR - 05	Rev D
---------------------------	----------