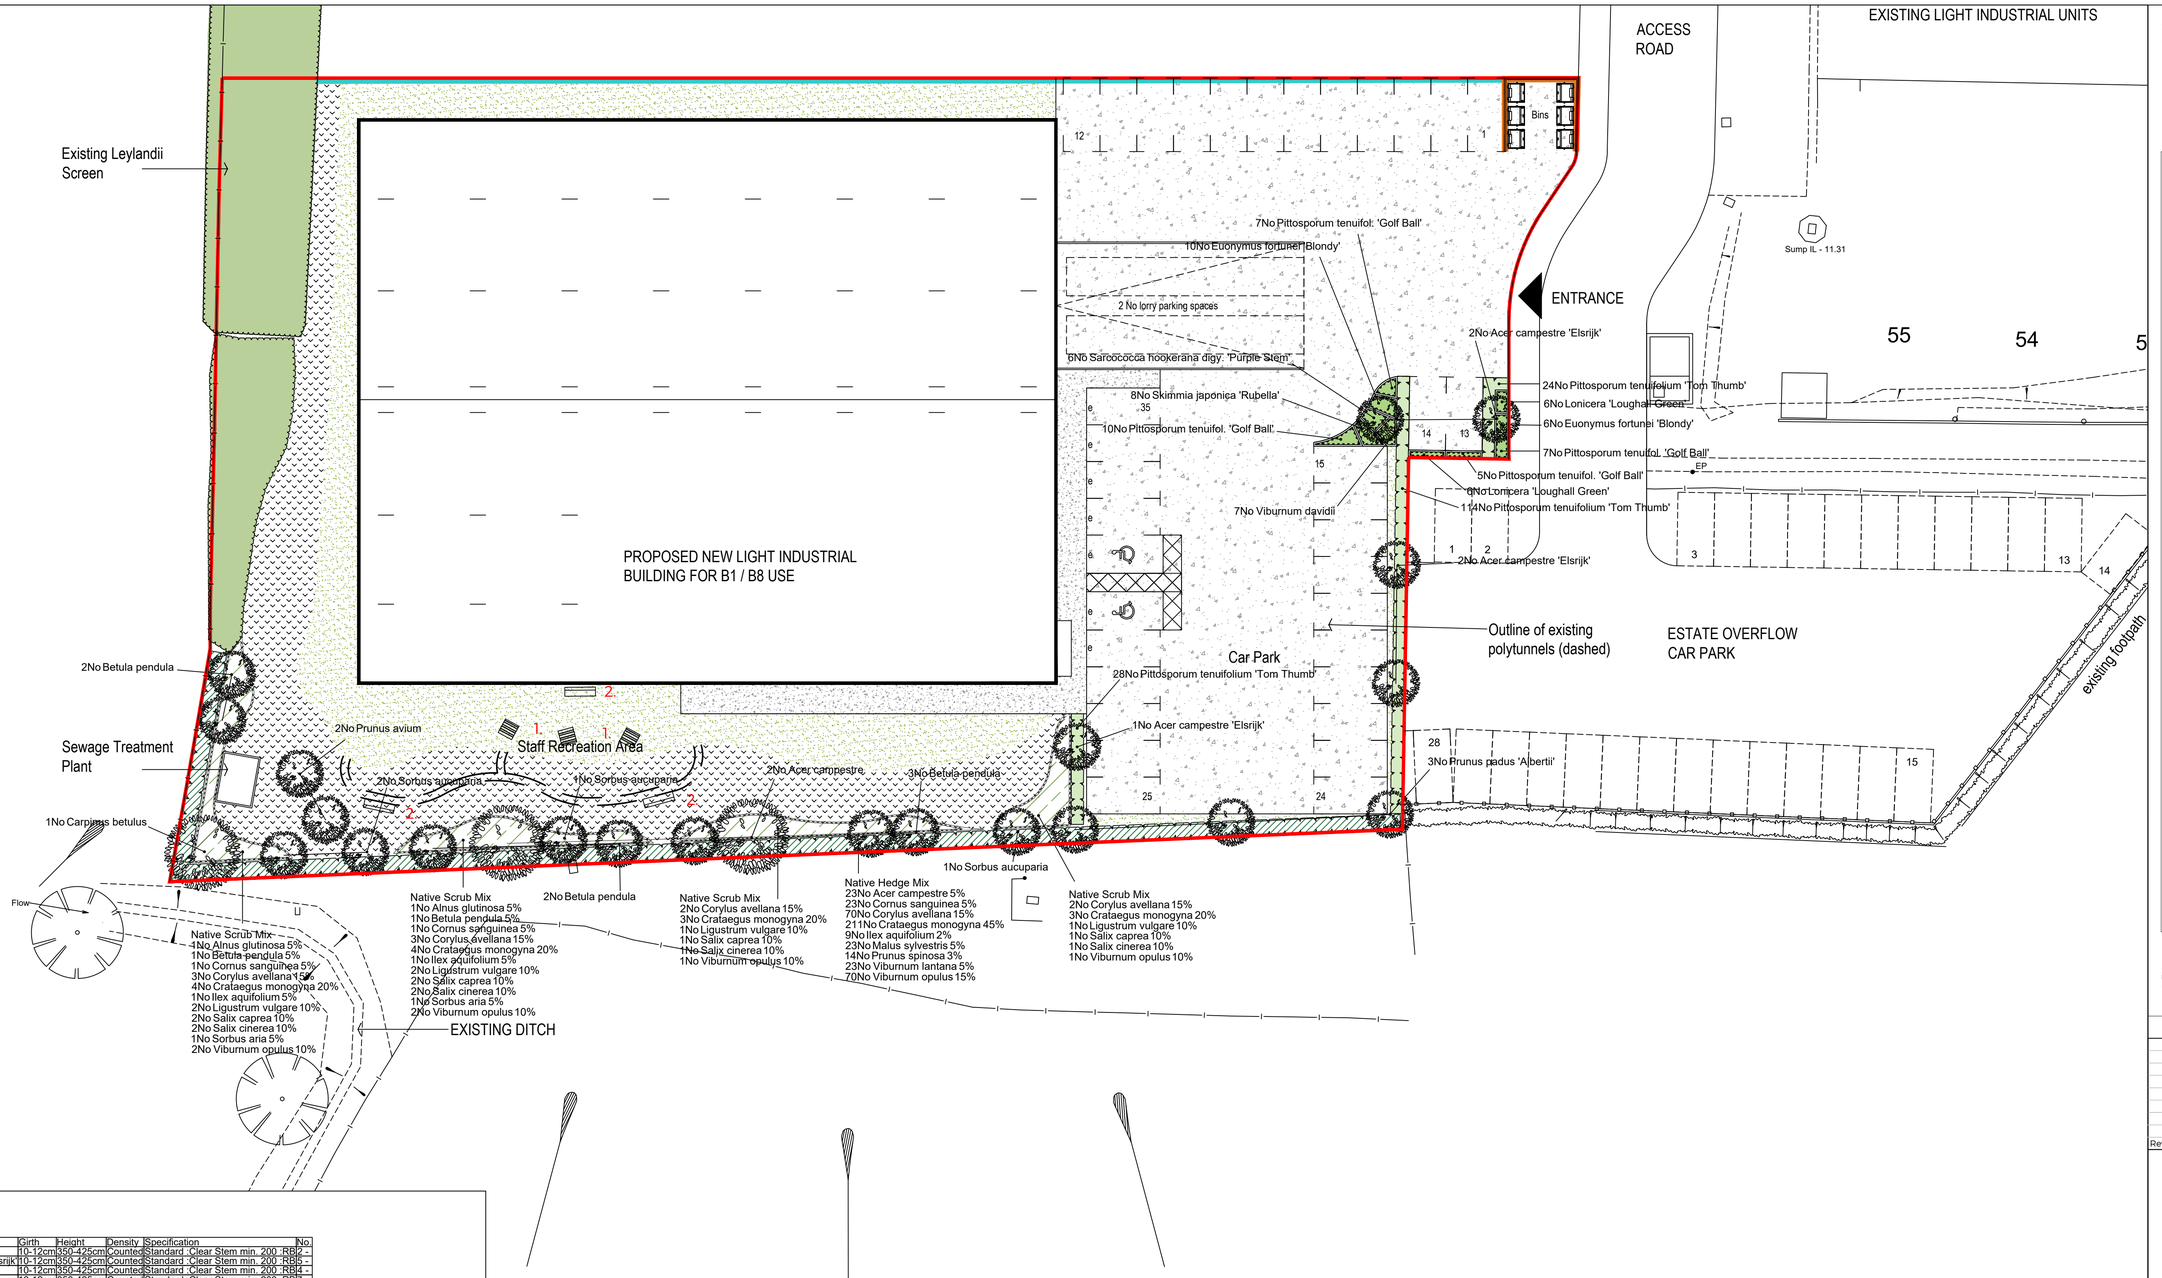

SPECIFICATION
All works generally, to comply with the written Soft Landscape Specification.

NOTES:
DO NOT SCALE FROM DRAWING
NOT FOR CONSTRUCTION, FOR PLANNING PURPOSES ONLY

Legend

Soft Landscape

- Existing trees and vegetation to be retained and protected during construction
- Proposed tree planting within soft landscape. See detail on sheet 1
- Proposed single species hedge planting to be planted in a double staggered row 300mm apart and at 400mm centres in each row. To be maintained at 1m height
- Proposed mixed native hedge planting to be planted in a double staggered row 300mm apart and at 400mm centres in each row. To be maintained at 1m height and 1.8m height adjacent to site boundaries
- Proposed shrub planting to receive 75mm bark mulch after planting operations
- Proposed native mix to be planted in groups of 5-7no. of each species and as above
- Proposed amenity grassland areas, to be seeded with EL1 Flowering Lawn grass seed mix as supplied by Emorsgate and sown at 4 grams per msq, or similar and approved
- Proposed meadow mix, to be seeded with EM2 special general purpose meadow mixture as supplied by Emorsgate Seed and sown at 4 grams per msq, or similar and approved
- Mown paths through open space

Hard Landscape

- Tarmac to road and footpaths. Laid in line with engineer's details
- Proposed street furniture - benches and picnic benches to staff recreation area
- 1.8m High Closeboard Fence
- 1.8m High Brick wall to bin storage area

Planting Schedule on Sheet 1

Planting Schedule

Trees

Species Name	Girth	Height	Density	Specification	No.
Prunus avium	10-12cm	350-425cm	Counted	Standard :Clear Stem min. 200 :RB	2 -
Acer campestre 'Elsrijk'	10-12cm	350-425cm	Counted	Standard :Clear Stem min. 200 :RB	5 -
Sorbus aucuparia	10-12cm	350-425cm	Counted	Standard :Clear Stem min. 200 :RB	4 -
Betula pendula	10-12cm	350-425cm	Counted	Standard :Clear Stem min. 200 :RB	7 -
Prunus padus 'Albertii'	10-12cm	350-425cm	Counted	Standard :Clear Stem min. 200 :RB	3 -
Carpinus betulus	14-16cm	400-450cm	Counted	Heavy Standard :RB	1 -
Acer campestre	12-14cm	400-450cm	Counted	Heavy Standard :RB	2 -

Shrubs

Species Name	Height	Pot Size	Specification	Density	No.
Euonymus fortunei 'Blondy'	40-60cm	4L	Bushy	5/m²	16 -
Lonicera 'Loughall Green'	40-60cm	4L	Bushy	5/m²	12 -
Pittosporum tenuifol. 'Golf Ball'	40-60cm	5L	Leader With Laterals	5/m²	29 -
Pittosporum tenuifolium 'Tom Thumb'	60-80cm	5L	Bushy	0.5Ctr Double Staggered at 0.3m offset	166 -
Sarcococca hookerana digy. 'Purple Stem'	40-60cm	5L	Bushy :C	4/m²	6 -
Skimmia japonica 'Rubella'	40-60cm	5L	Bushy :C	4/m²	8 -
Viburnum davidii	40-60cm	5L	Bushy :C	4/m²	7 -

Native hedge mix

Number	Species	Specification	Density	Percentage Contribution
23 -	Acer campestre	Transplant :B	0.4Ctr Double Staggered at 0.3m offset	5%
23 -	Cornus sanguinea	Bushy :B	0.4Ctr Double Staggered at 0.3m offset	5%
70 -	Corylus avellana	Bushy :B	0.4Ctr Double Staggered at 0.3m offset	15%
211 -	Crataegus monogyna	Transplant :B	0.4Ctr Double Staggered at 0.3m offset	45%
9 -	Ilex aquifolium	Bushy :C	0.4Ctr Double Staggered at 0.3m offset	2%
23 -	Malus sylvestris	Transplant :B	0.4Ctr Double Staggered at 0.3m offset	5%
14 -	Prunus spinosa	Bushy :B	0.4Ctr Double Staggered at 0.3m offset	3%
23 -	Viburnum lantana	Bushy :B	0.4Ctr Double Staggered at 0.3m offset	5%
70 -	Viburnum opulus	Bushy :B	0.4Ctr Double Staggered at 0.3m offset	15%
Total :466 -				

Native scrub Mix 1

Number	Species	Specification	Density	Percentage Contribution
2 -	Alnus glutinosa	Feather :B	1/m²	5%
2 -	Betula pendula	Feather :B	1/m²	5%
2 -	Cornus sanguinea	Branched :BR	1/m²	5%
10 -	Corylus avellana	Branched :BR	1/m²	15%
14 -	Crataegus monogyna	Feather :B	1/m²	20%
2 -	Ilex aquifolium	Bushy :C	1/m²	5%
6 -	Ligustrum vulgare	Bushy :BR	1/m²	10%
6 -	Salix caprea	tpt	1/m²	10%
6 -	Salix cinerea	Bushy :BR	1/m²	10%
2 -	Sorbus aria	Feather :B	1/m²	5%
6 -	Viburnum opulus	Bushy :BR	1/m²	10%
Total :58 -				

1. Woodland Picnic Unit, as provided by Street Master Street Furniture or similar and approved

2. Woodland Seat, as provided by Street Master Street Furniture or similar and approved

Tree Pit Detail: Soft Landscape

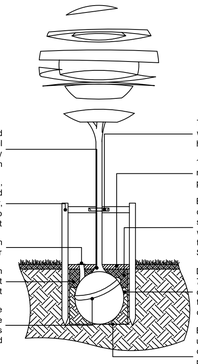

Components as supplied from GreenBlue Urban or similar

Rev	Date	Details	Drawn

ACD ENVIRONMENTAL

HEAD OFFICE
Rodbourne Rail Business Centre, Grange Lane,
Malmesbury, SN16 0ES
Tel: 01666 825646

4 & 5 The Old Mill, Fry's Yard, Bridge Street,
Godalming, GU7 1HP
Tel: 01483 425714

Suite 6, Crescent House, Yonge Close,
Eastleigh, SO50 9SX
Tel: 02382 026300

email: mail@acdenv.co.uk
www.acdenvironmental.co.uk

Tributes Ltd

scheme: The Vinery, Poling
client: Tributes Ltd
drawing: Combined Hard and Soft Landscape Proposals

date: August 2021
scale: 1:200@A1
drawing no: PRI22693_13
drawn: RH checked: PD

Copyright of ACD Environmental Ltd. All rights described in Chapter IV of the Copyright, Designs and Patents Act 1988 have been generally asserted: 2011. Copyright of this plan remains with ACD until all fees have been paid in full.