


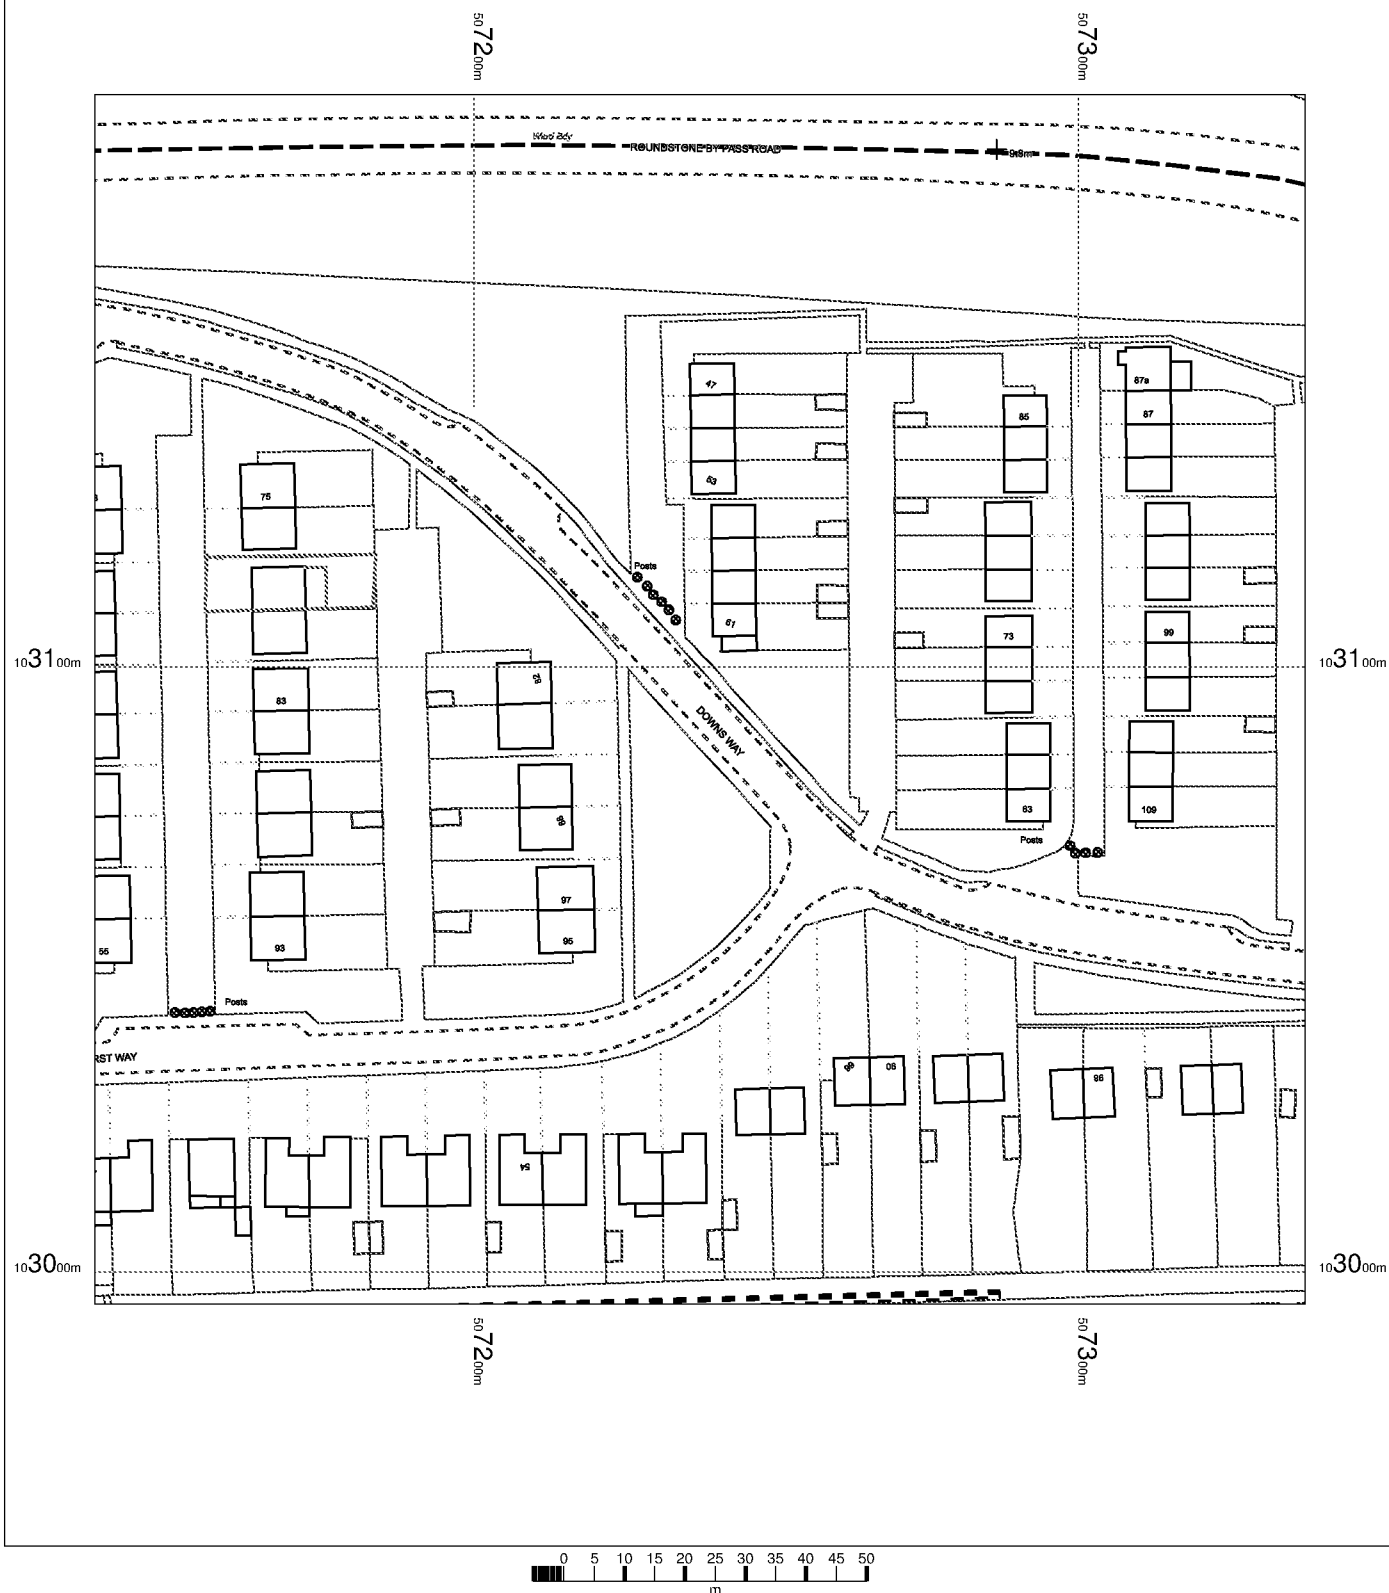


79 Ashurst Way, East
Preston BN16 1AQ
Ref.: 2042

OS MasterMap 1250/2500/10000 scale
13 May 2014, ID: CM-00324565
www.centremapslive.co.uk

1:1250 scale print at A4, Centre: 507237 E, 103095 N

©Crown Copyright Ordnance Survey. Licence no.
100019980

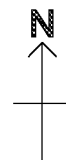


Surveyors and Designers

Building design
Planning
Surveys
Glazed structures



Bryceson Shaw Associates

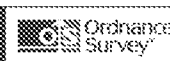

Tel/Fax 01903 734381
E-mail brycesonshaw@btinternet.com