


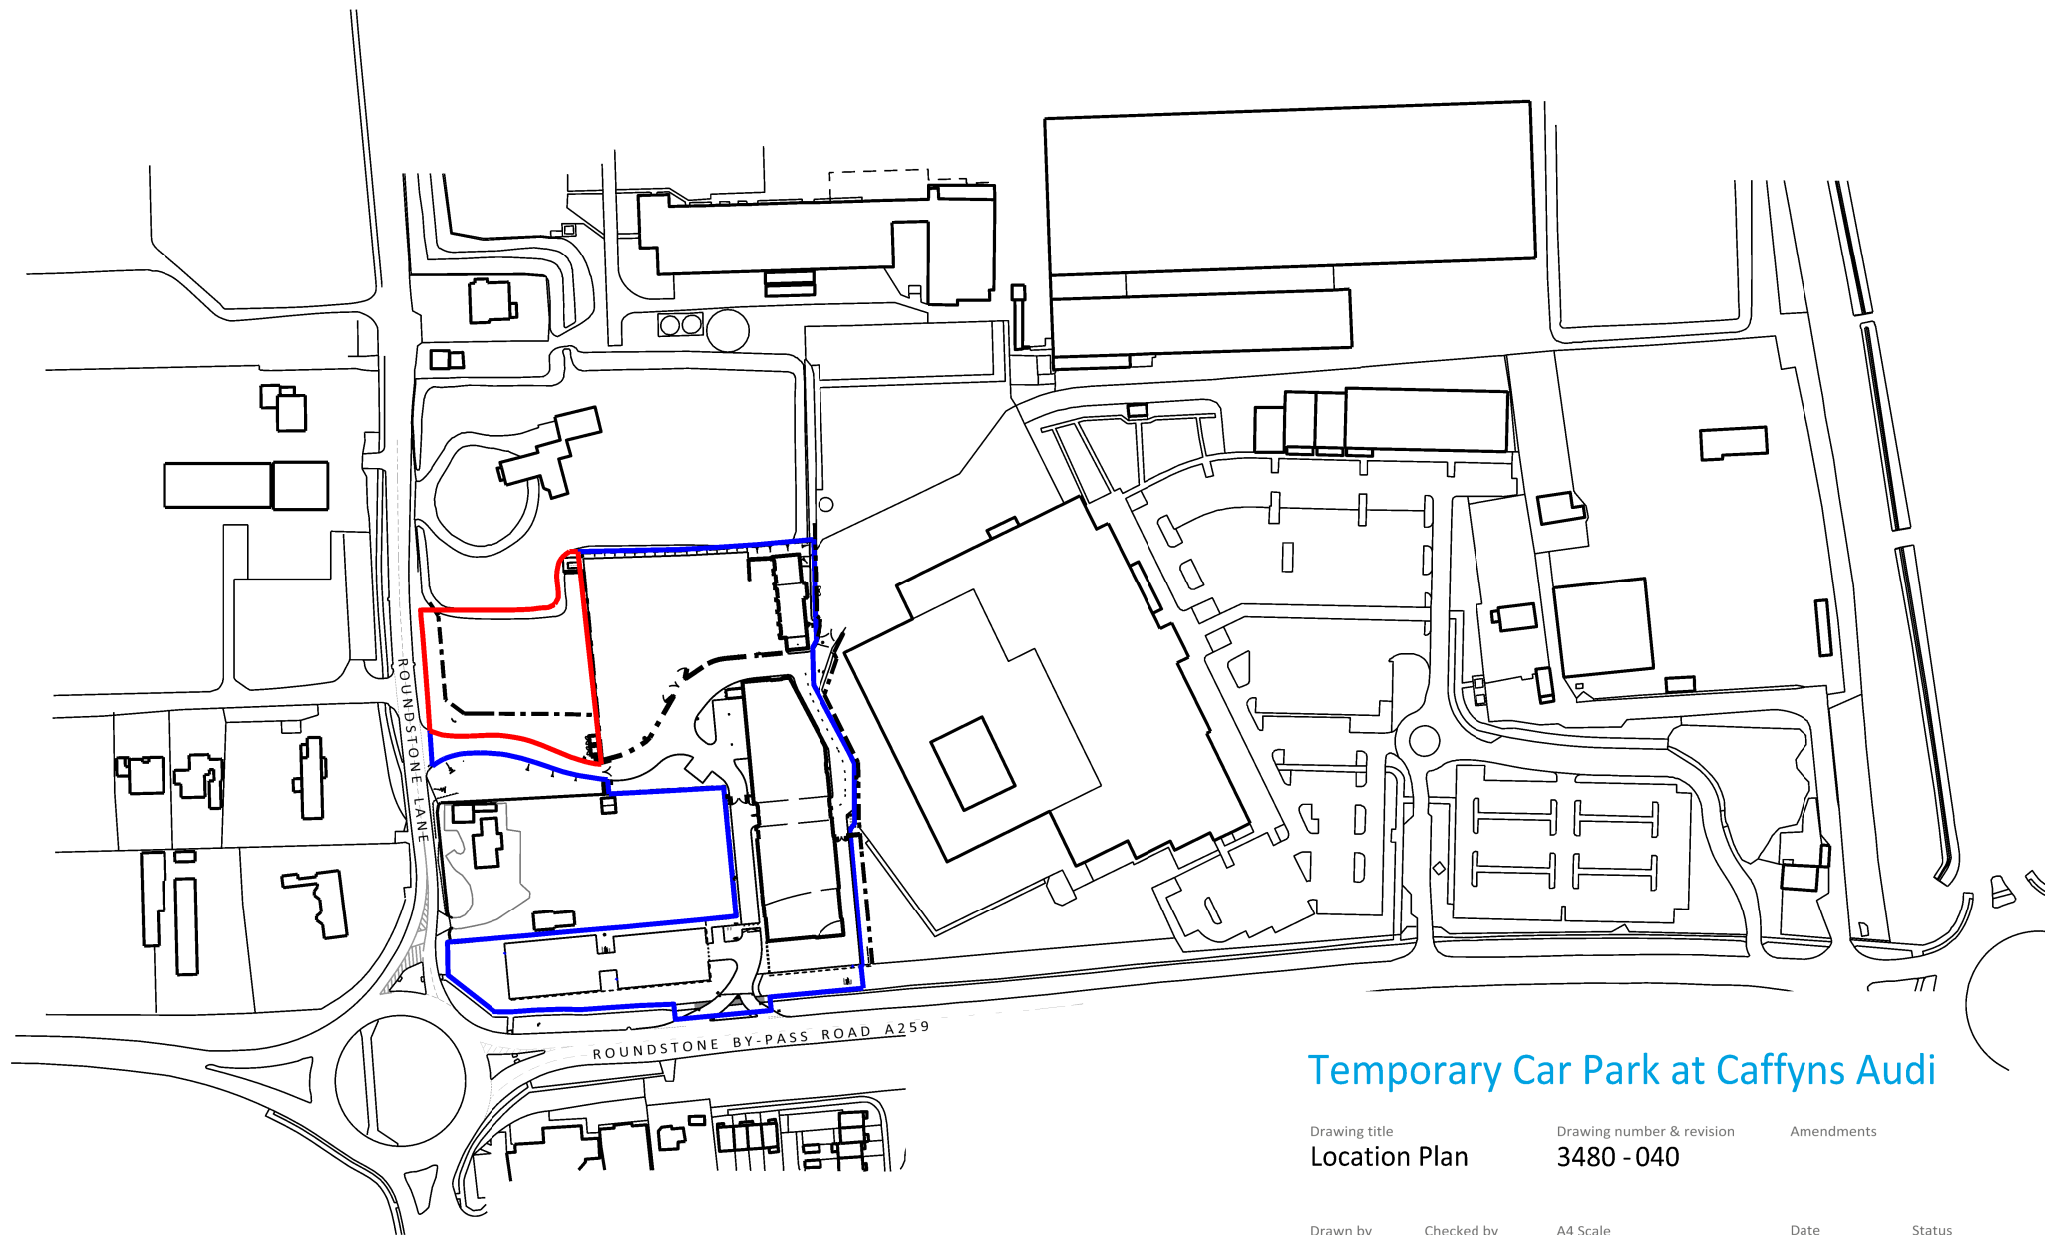

Temporary Car Park at Caffyns Audi

Drawing title
Location Plan

Drawing number & revision
3480 - 040

Amendments

Drawn by
GD

Checked by
GD

A4 Scale
1:2500

Date
13 Dec 2018

Status
PLANNING



0 25 50 100 200m

SRA | ARCHITECTS

Queen Square House Charlotte Street Bath BA1 2LL | 01225 827444 | www.sra-architects.co.uk
© (UK 2018) SRA Architects LLP. Responsibility is not accepted for errors made by others in scaling from this drawing.