




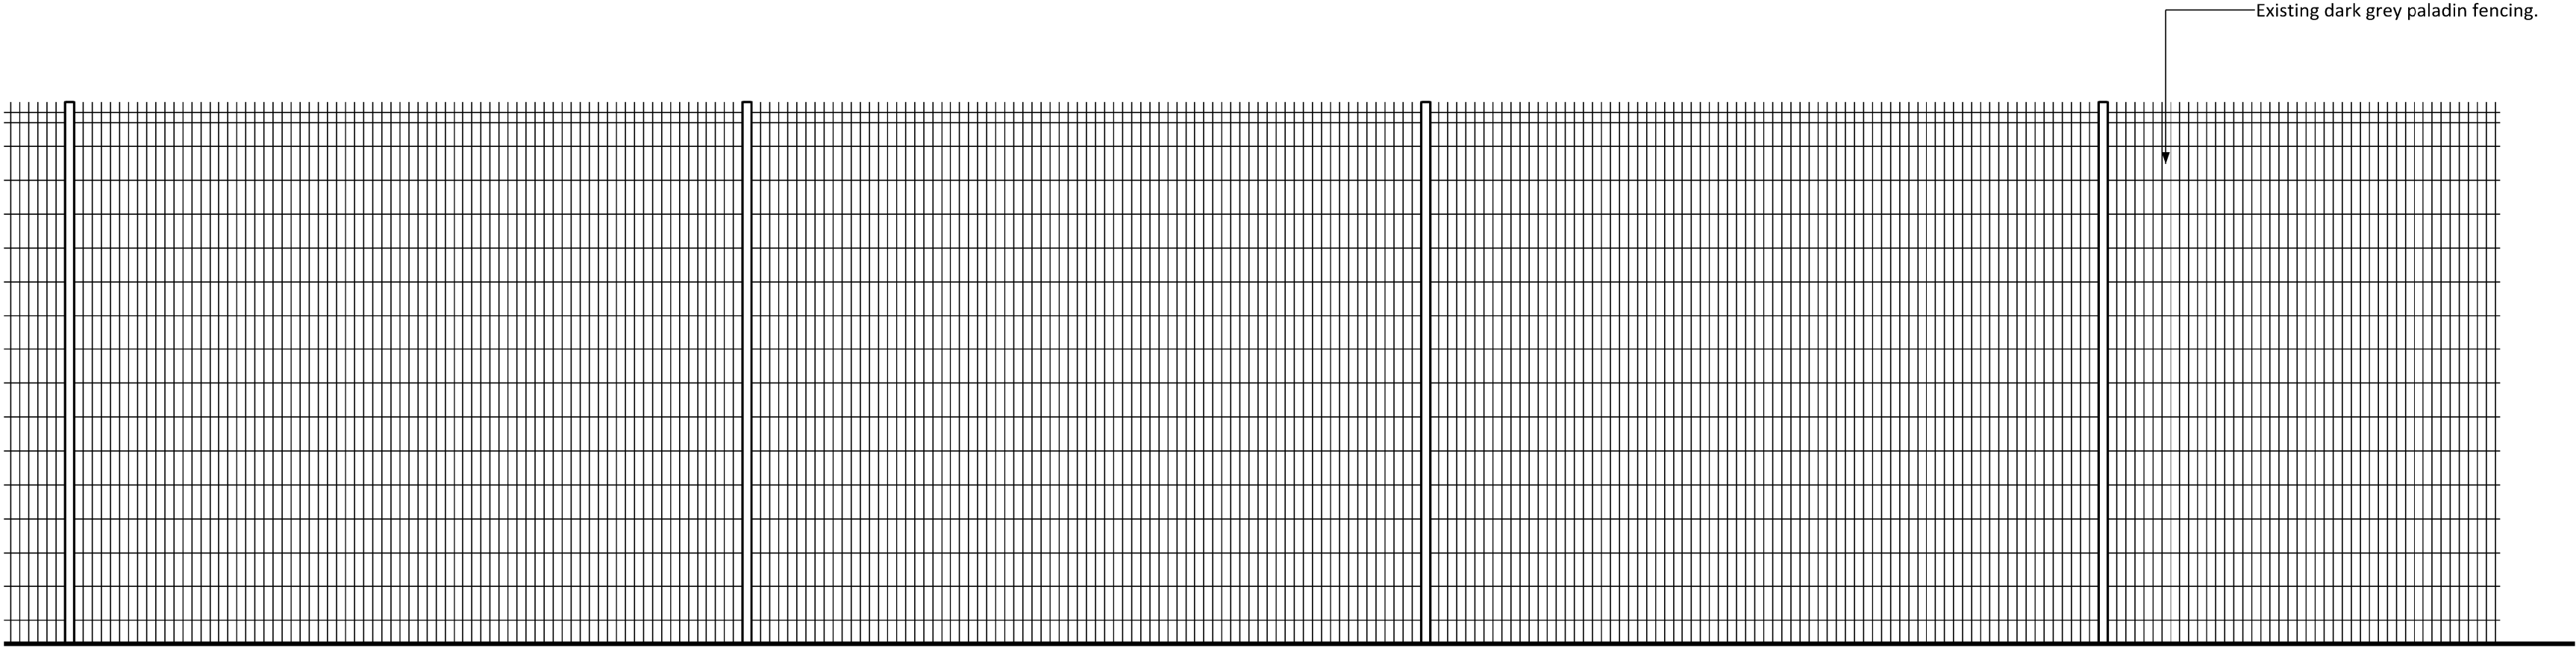


Existing Fence Elevation

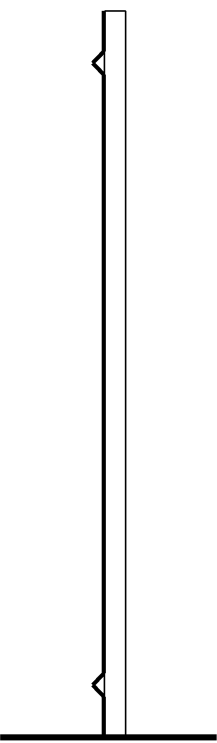

Existing Section

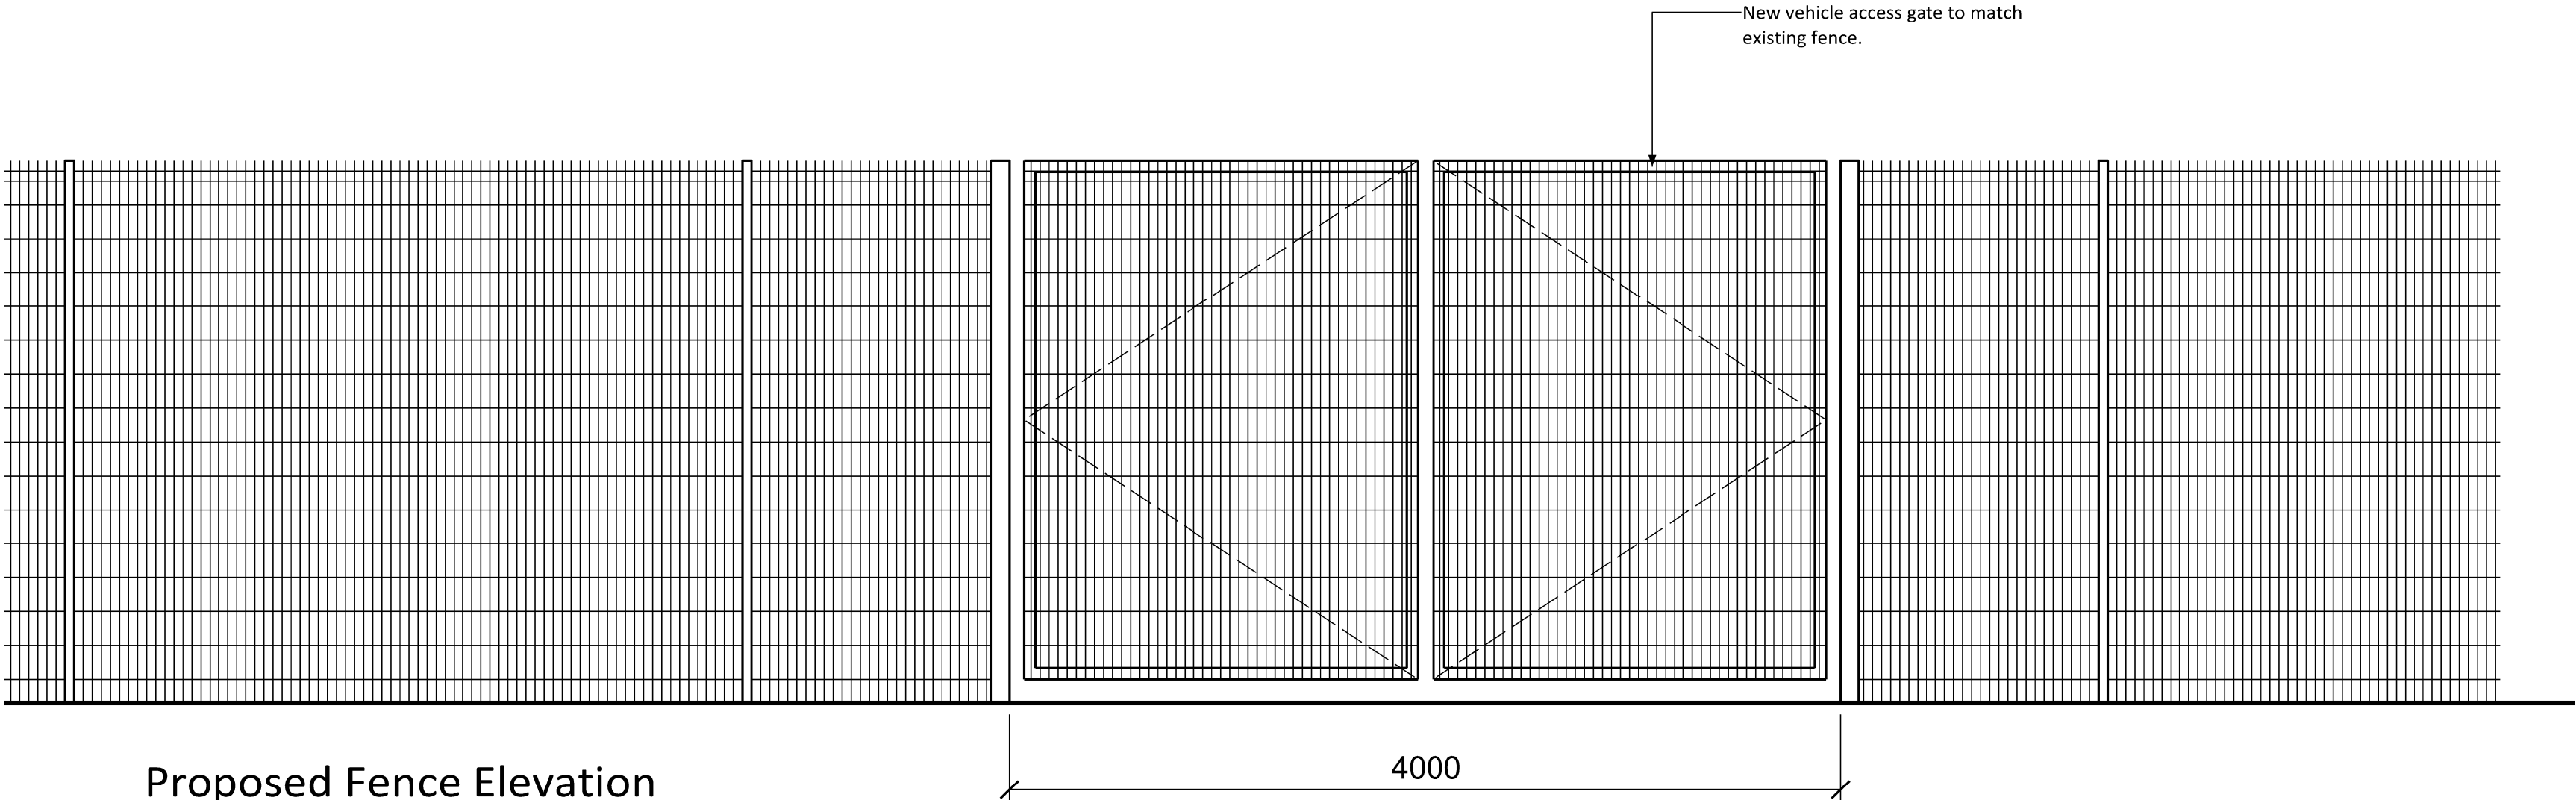

Proposed Fence Elevation

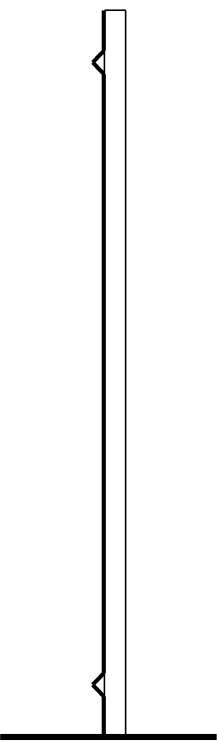

Proposed Section



Temporary Car Park at Caffyns Audi

Drawing title		Drawing number & revision		Amendments	
Fence & Gate Detail		3480 -070			
Drawn by	Checked by	A3 Scale	Date	Status	
GD	GD	1:50	18 Jan 2019	Planning	