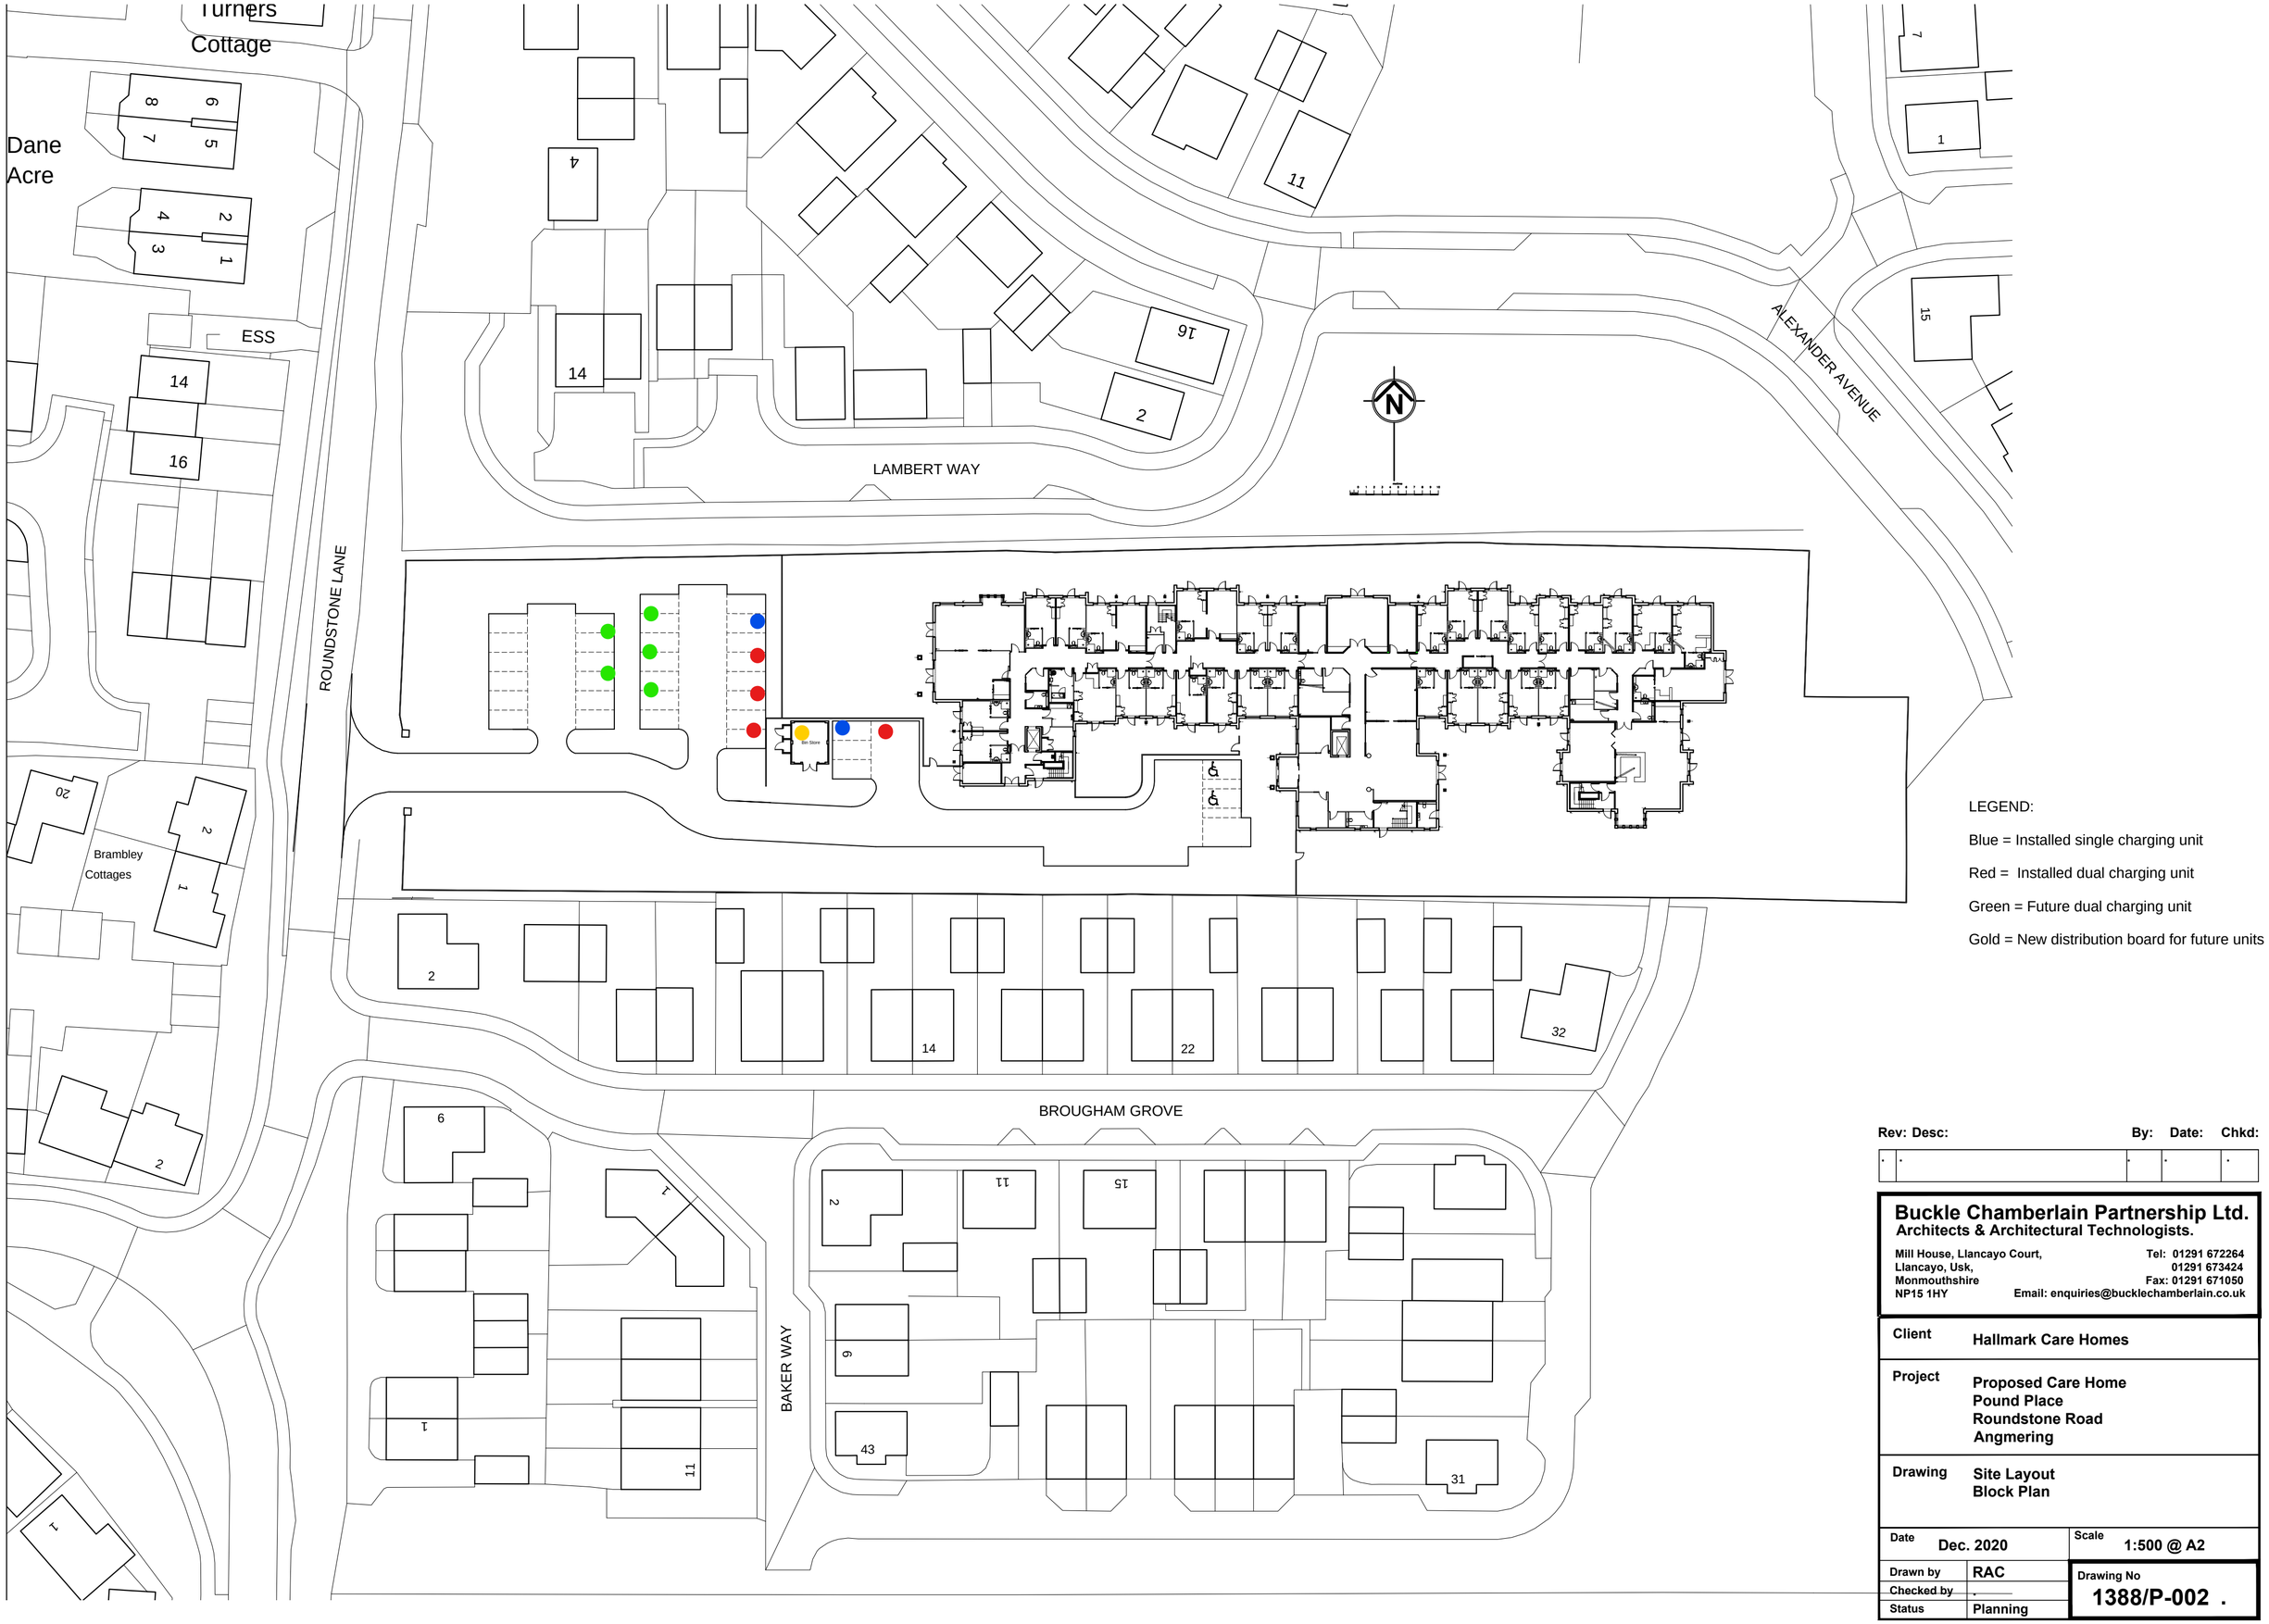

LEGEND:

Blue = Installed single charging unit

Red = Installed dual charging unit

Green = Future dual charging unit

Gold = New distribution board for future units

Rev:	Desc:	By:	Date:	Chkd:
.	.	.	.	.

Buckle Chamberlain Partnership Ltd.
Architects & Architectural Technologists.

Mill House, Llancayo Court,
Llancayo, Usk,
Monmouthshire
NP15 1HY

Tel: 01291 672264
01291 673424
Fax: 01291 671050
Email: enquiries@bucklechamberlain.co.uk

Client	Hallmark Care Homes
Project	Proposed Care Home Pound Place Roundstone Road Angmering
Drawing	Site Layout Block Plan

Date	Dec. 2020	Scale	1:500 @ A2
Drawn by	RAC	Drawing No	1388/P-002 .
Checked by	.		
Status	Planning		

ARUN DISTRICT COUNCIL A1372/24/DOC