



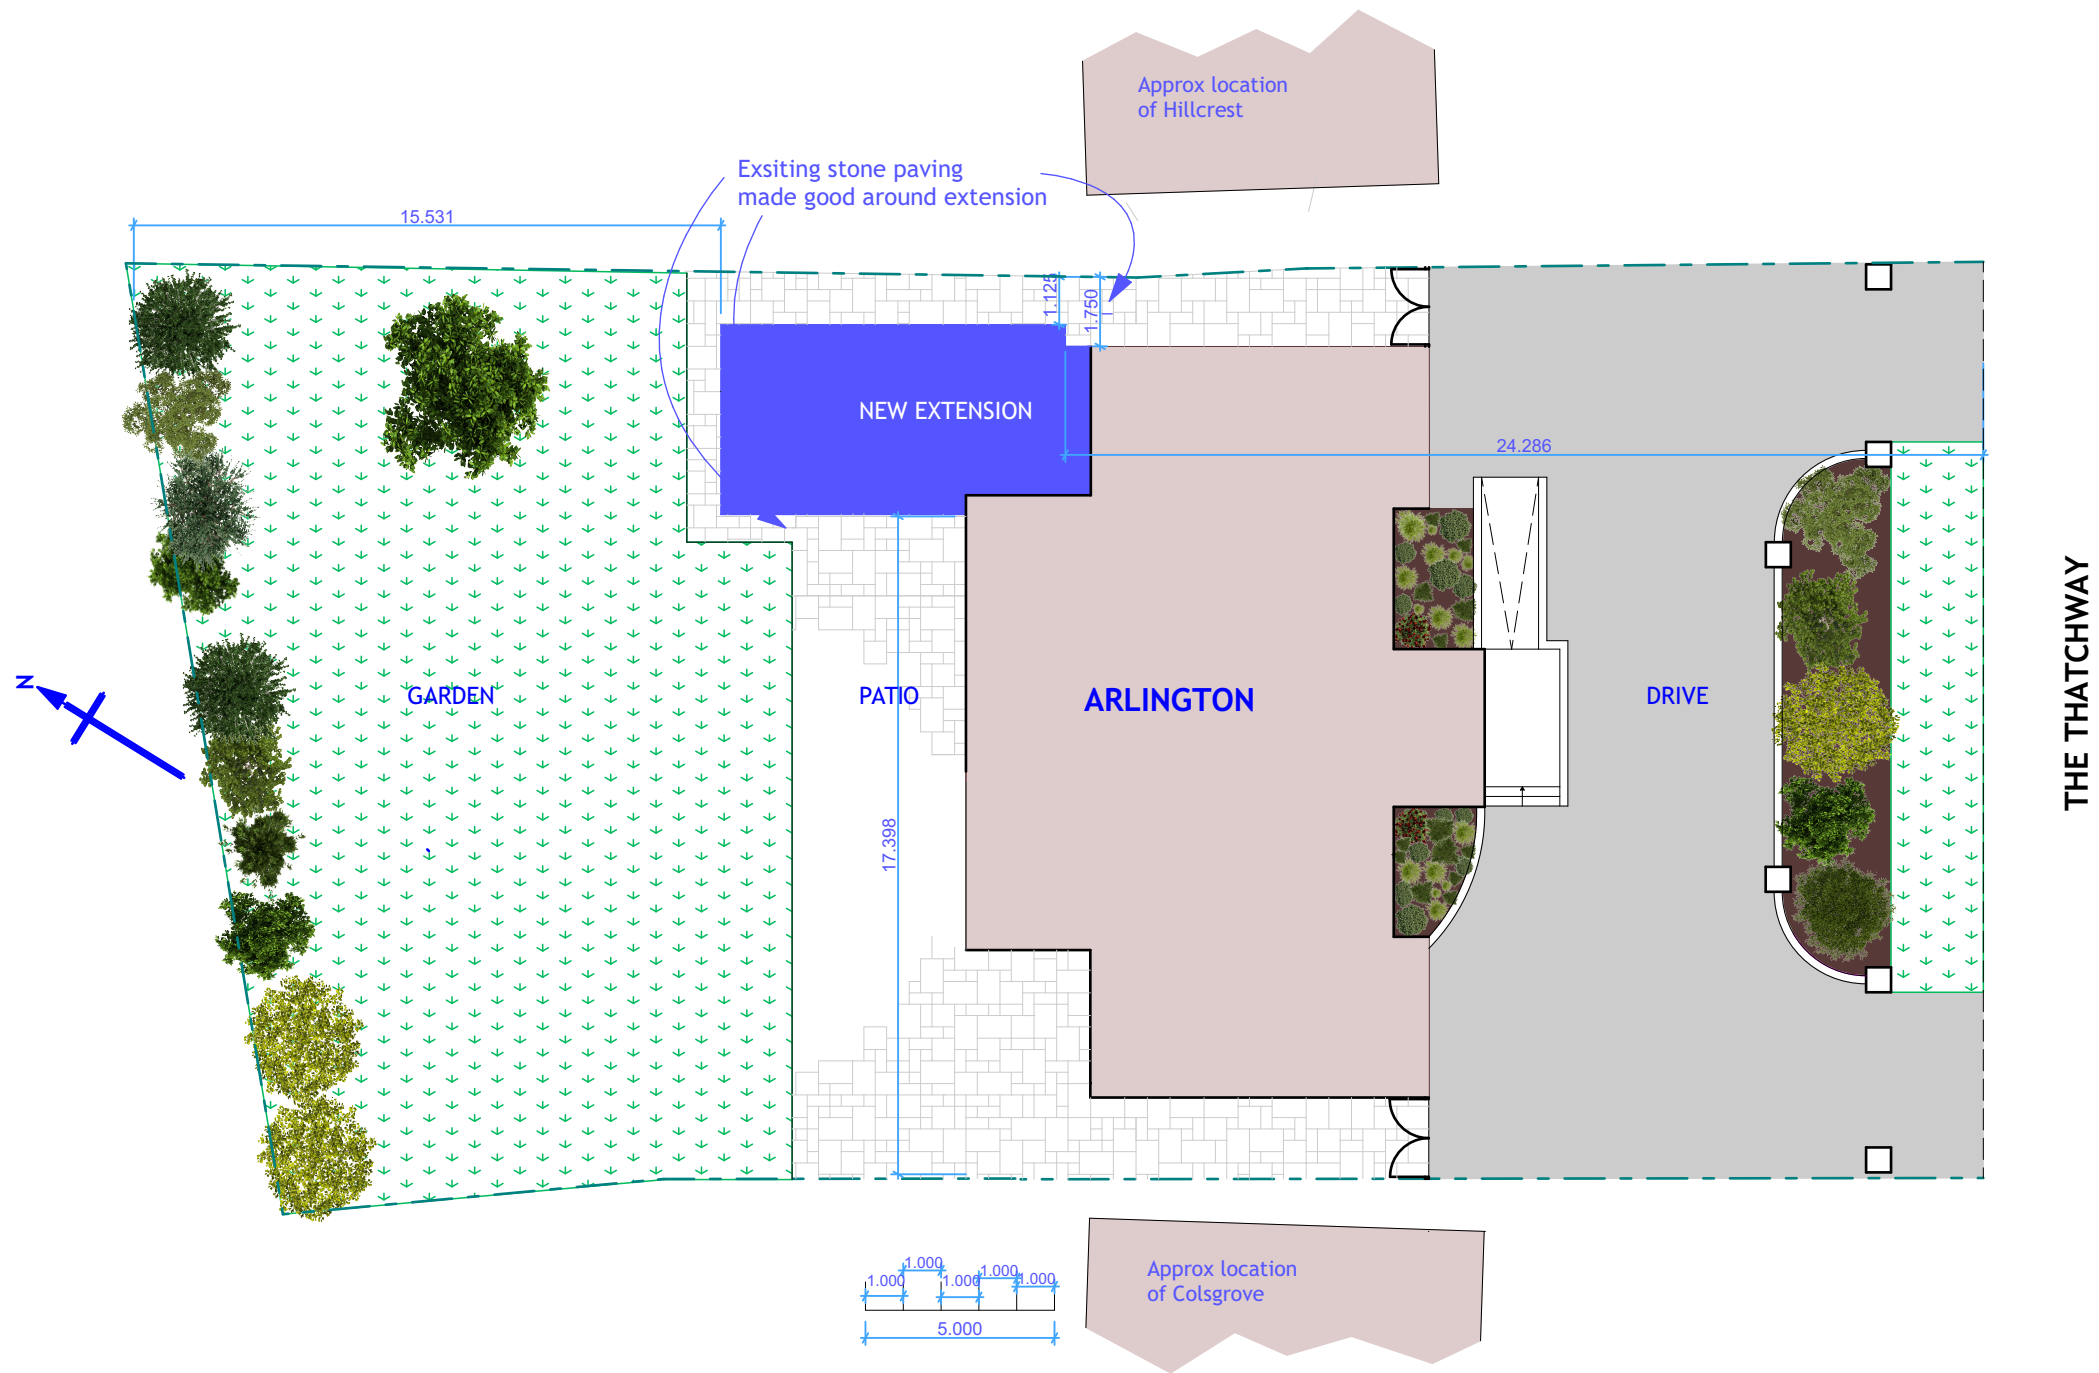

Revision 1: Site Dimensions added.

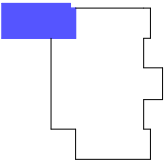

Customer: Mrs A Marshall deputy for Mr R Terry Arlington, The Thatchway, Angmering, West Sussex BN16 4HJ			
Drawing Title Block Plan		Drawing No. KS 2021/P/10	
Scale: 1:200	Date: 07.07.2021	Drawn: J.H.	Revision: 1
By: Kingdom Spas & Hot Tubs Ltd.			