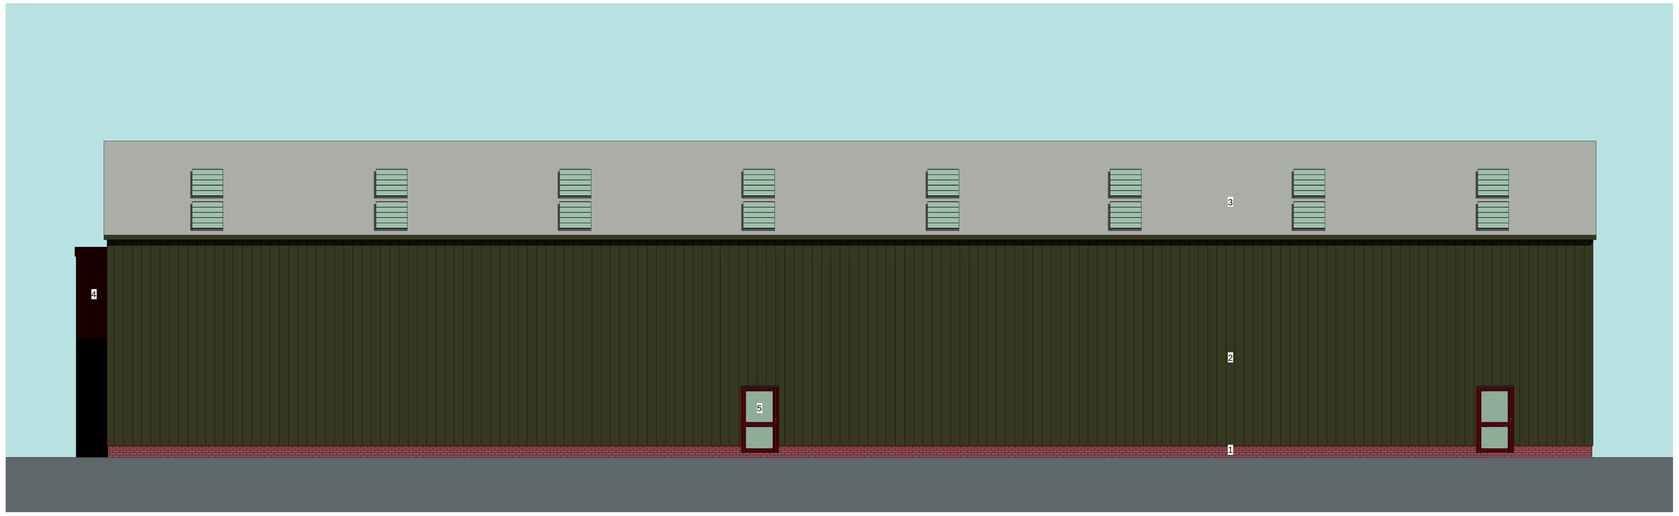

NORTH ELEVATION

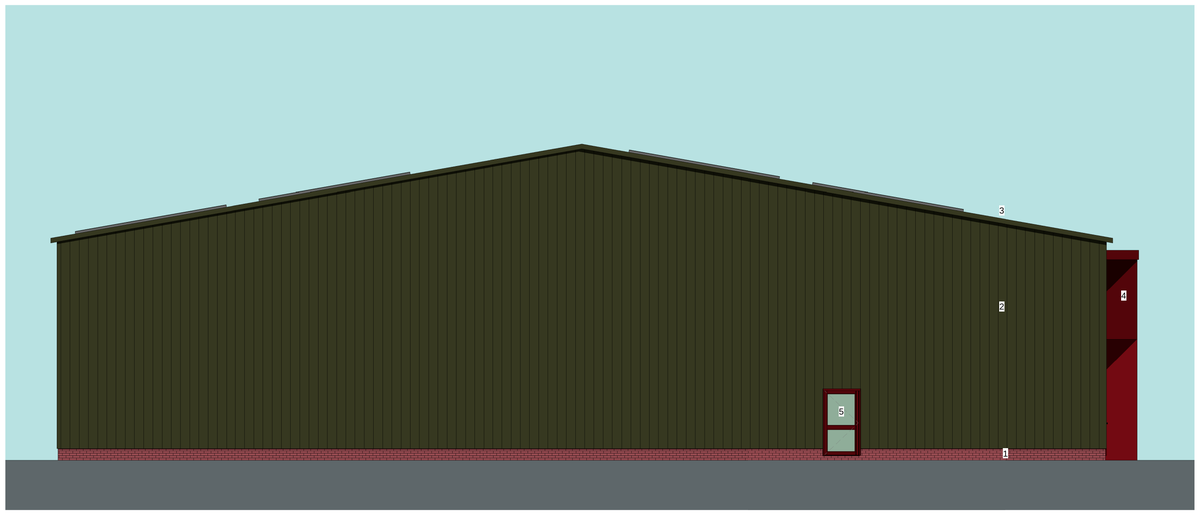

WEST ELEVATION

KEY TO MATERIALS	
1	Red/orange facing brickwork plinth
2	Kingspan Spectrum Solid Greenrock RAL 6003 metal cladding panels
3	Kingspan XL Forte Goosewing Grey RAL 080 70 05 metal cladding panels
4	Kingspan XL Forte Shiraz RAL 3004 metal cladding panels
5	Colour coated (RAL 3004) aluminium windows and doors

0 5 10 m

wessex house upper market street eastleigh hampshire SO50 9FD
01794 830660 enquiries@vision-architects.co.uk

vision architects

project - originator - zone - level - type - role - number rev
19011 - VA - 19011-A-PL-006 A

rev	description	date	by	ch
A	Planning issue	2019.12.06	AJC	dp
P2	Cladding colours amended.	2019.12.05	AJC	dp
P1	Preliminary issue	2019.12.04	AJC	dp

client: Tributes

project: Plot A
The Vinery, Arundel Road
Poling, BN18 9PY

drawing: Proposed Elevations Sheet 2

scale @ A1: 1 : 100

date: Nov 2019

drawn: AJC dp

checked: dp ch

status: PLANNING APPLICATION

© copyright reserved

notes

1. This drawing is the copyright of vision architects limited
2. DO NOT copy, alter or reproduce in anyway or pass on to a third party without written authority
3. DO NOT scale these drawings - dimensions to be checked on site prior to commencing any work
4. READ in conjunction with other consultant documents & drawings regarding this project
5. DISCREPANCIES should be reported in writing to the project architect or engineer immediately