


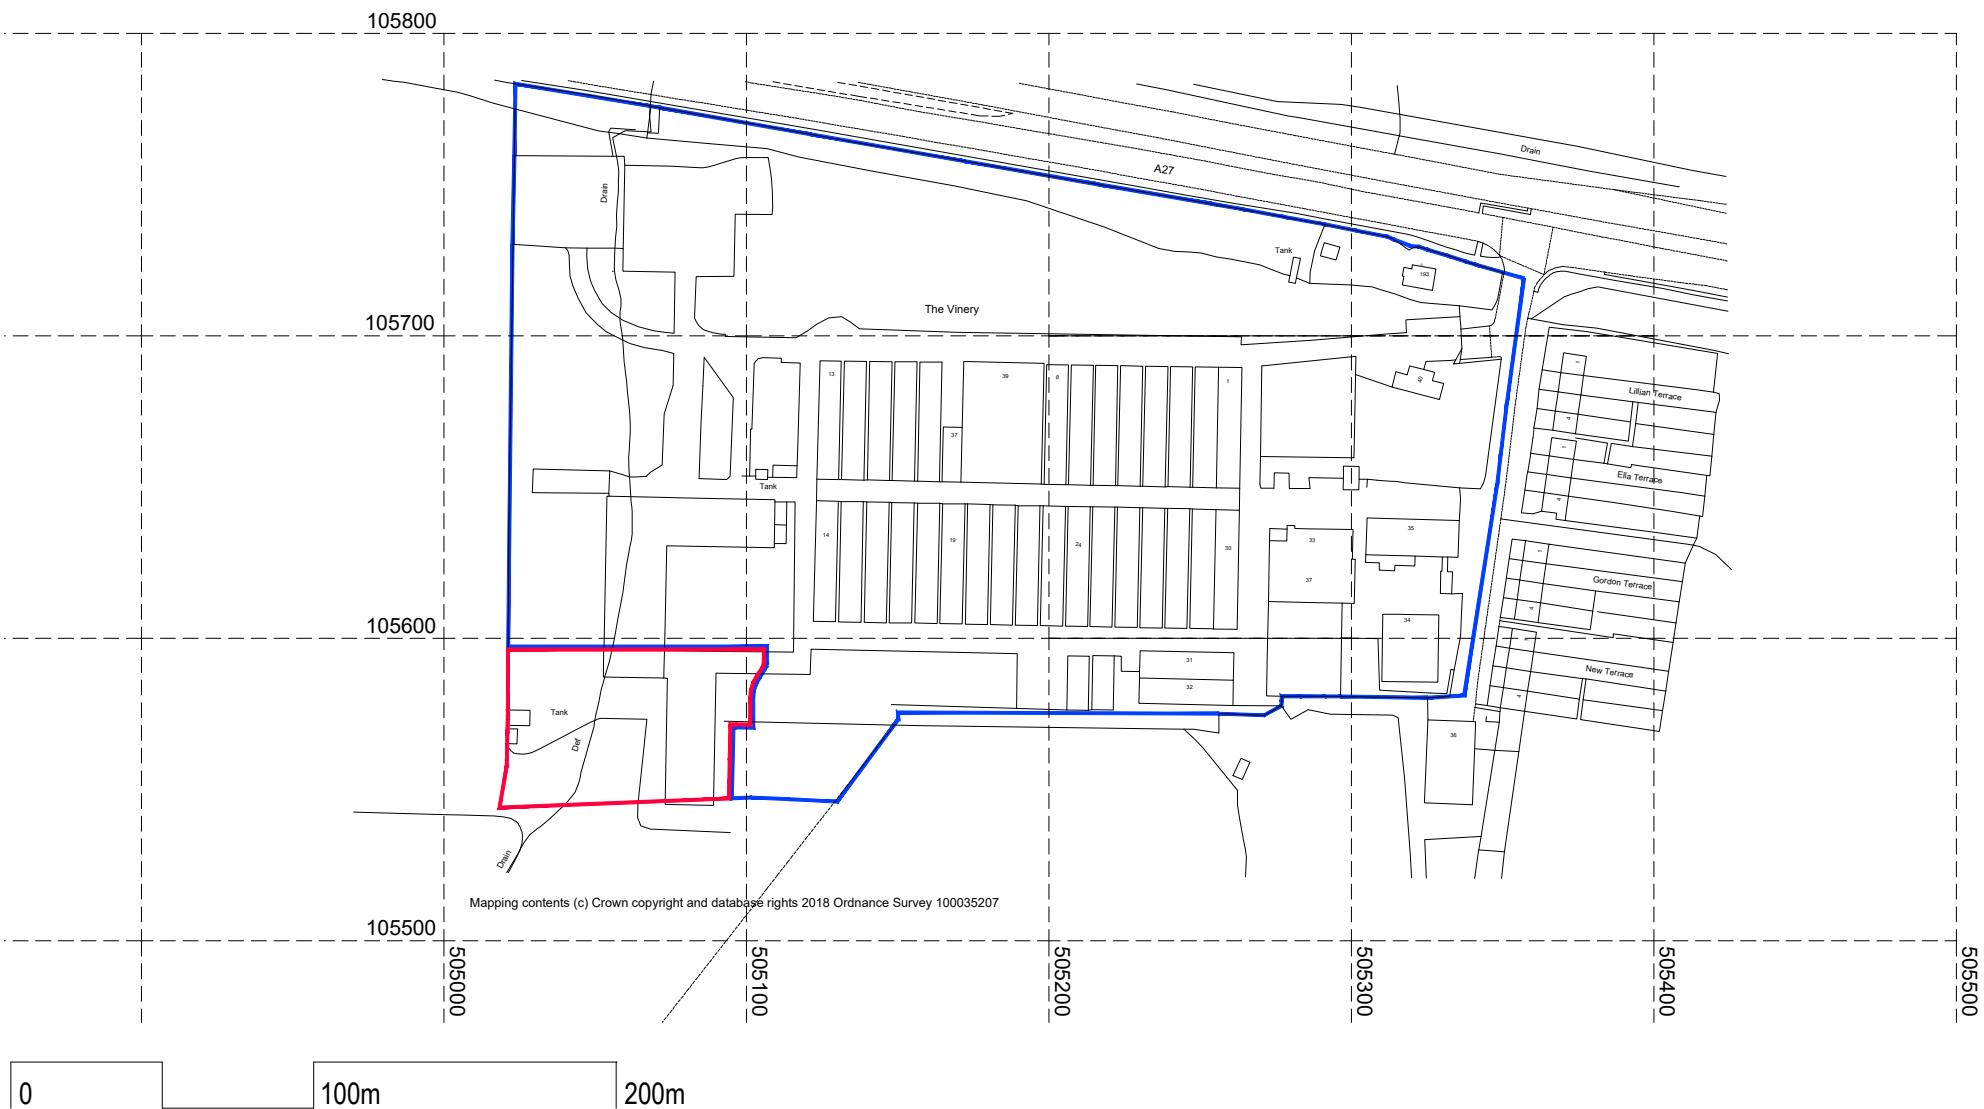

notes

© Copyright Reserved

1. This drawing is the copyright of **vision architects limited**
2. DO NOT copy, alter or reproduced in any way or pass to a third party without written authority
3. ~~DO NOT scale these drawings - dimensions to be checked on site prior to commencing any work~~
4. READ in conjunction with other Consultants documentation & drawings regarding this project
5. DISCREPANCIES should be reported in writing to the project architect or engineer immediately

MODEL FILE REFERENCE- 19011-A-P-PL

A Planning Issue
P1 Preliminary Issue
rev. description

2019.12.06 AJC dp
2019.12.04 AJC dp
date by ch

scale: 1:2500 @ A4

client: Tributes

date: November 2019

project: Plot A, The Vinery, Arundel Road,
Poling, BN18 9PY.

drawn: AJC

drawing: Location Plan

checked: dp

status: PLANNING APPLICATION

wessex house upper market street eastleigh hampshire SO50 9FD

t: 01794 830660 e: enquiries@vision-architects.org.uk

vision
architects

drawing No: **19011-A-PL-001** revision: **A**