


DESCRIPTION
Garden building elevation

SCALE
1: 100

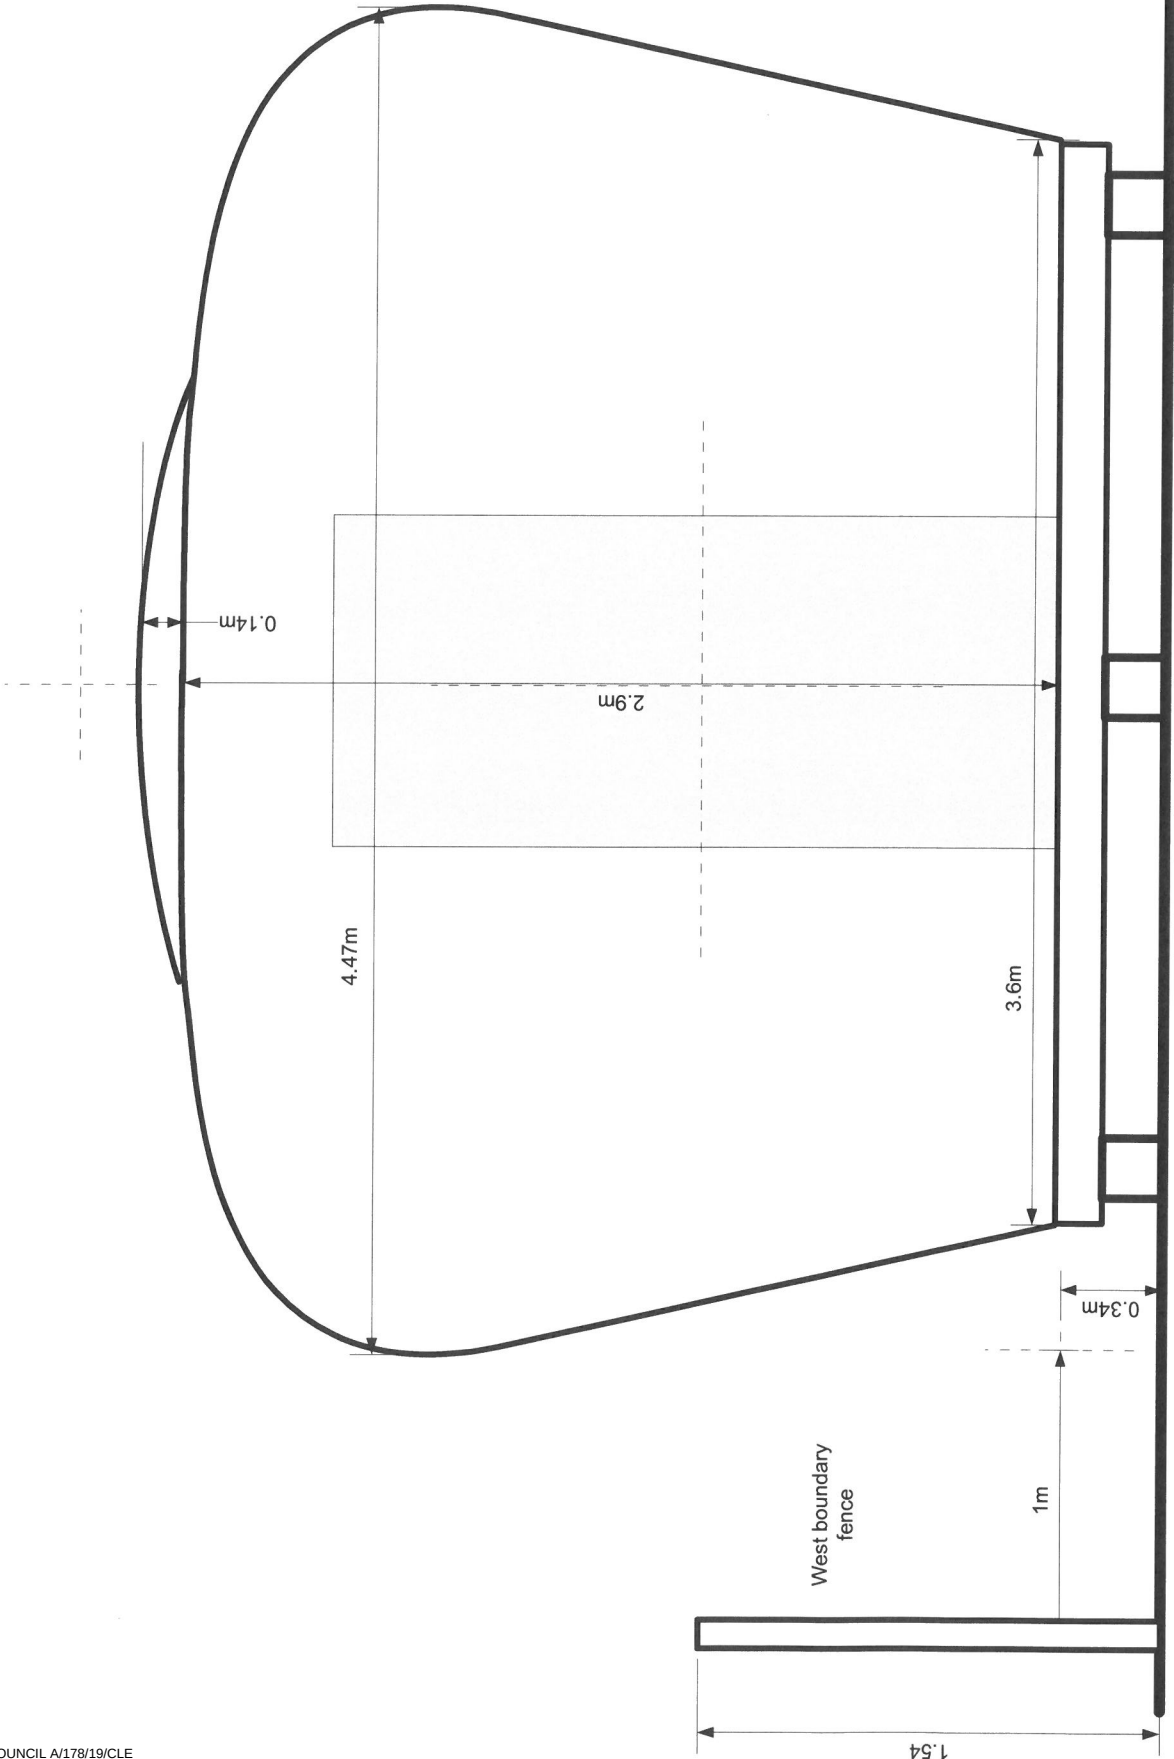

REV.	DESCRIPTION	DATE	BY
------	-------------	------	----